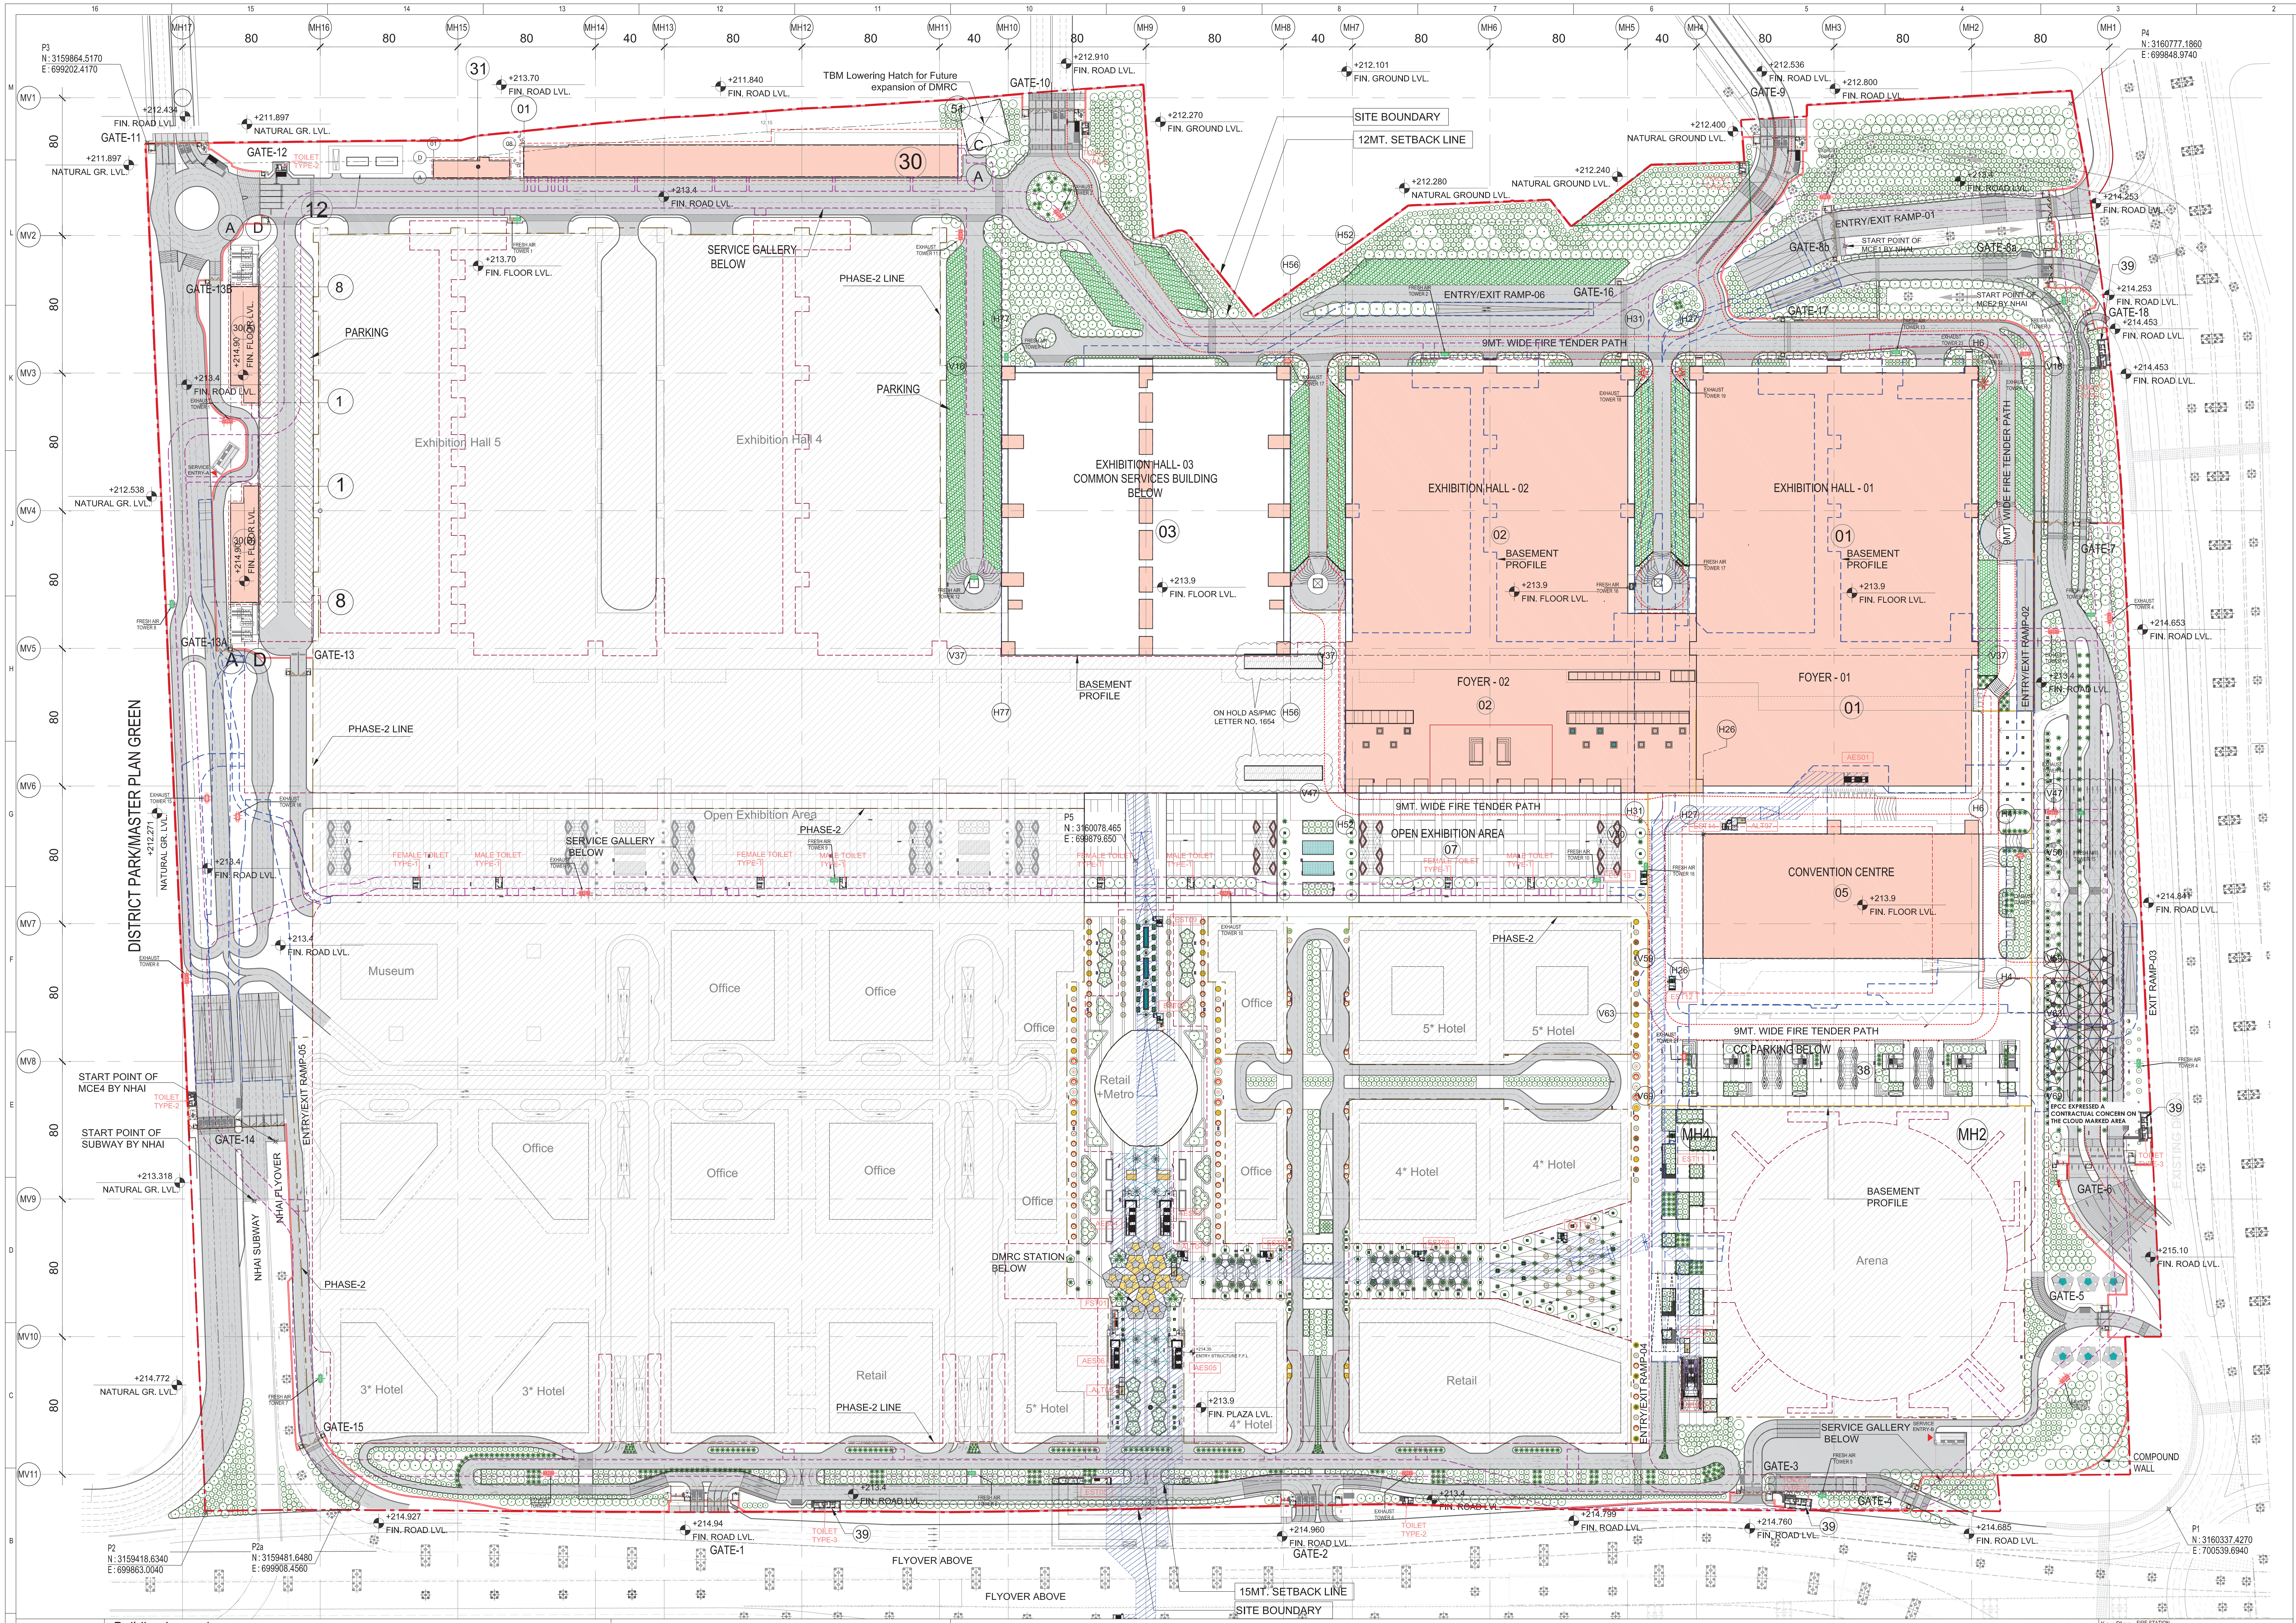

Building Legend
- 01 Exhibition Hall-1
- 02 Exhibition Hall-2
- 03 Common Services below EH-3
- 05 Convention Center
- 07 Open Exhibition Area
- 12 HSD Yard
- 30 DG Yard Building
- 30(A) Electrical Sub-Station Services-1
- 30(B) Electrical Sub-Station Services-2
- 31 Fire station, Disaster Management Centre, Security building
- 38 CC Parking
- 39 Swachh Delhi Toilet (4 NOS.)

NOTE:
1. ALL DIMENSIONS ARE IN METRE.
2. THIS DRAWINGS TO BE READ IN CONJUNCTION WITH ALL RELEVANT ARCHITECTURE, LANDSCAPE, STRUCTURE AND MEP DRAWINGS.
3. ALL EXTERNAL & INTERNAL GATE LOCATIONS TO BE REFERED FROM 1100 SERIES OF LANDSCAPE DWGS.

DMRC LEGENDS
- EST- EMERGENCY STAIRCASE
- FST- FIREMEAN STAIRCASE
- AES- ESCALATOR + STAIRCASE
- ALT- LIFT

LEGEND
- 🟥 SITE BOUNDARY
- ▨ DMRC SUBWAY/STATION
- — - - — SETBACK LINE
- ▨ PHASE-2

LEGEND (EXACT LOCATION)
- ——— BUILDING LINE PHASE-1
- — — — BASEMENT LINE PHASE-1
- — · — BASEMENT LINE PHASE-2
- — — — SERVICE GALLERY

SITE AREA = 89.72 Ha
= 8,97,200 SQM

Key Plan

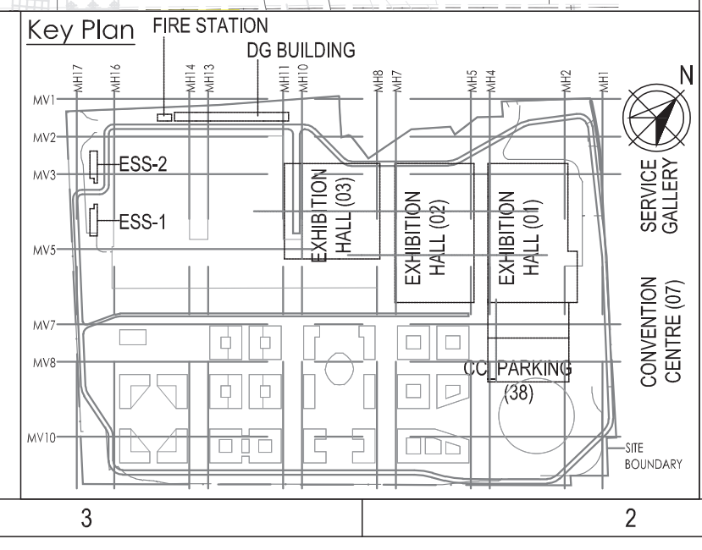

Owner / Employer

India International Convention & Exhibition Centre Limited
Room No. 452A, Ministry of Commerce & Industry,
DIPP, Udyog Bhawan, New Delhi - 110011, India

Department of Industrial Policy and Promotion Ministry of Commerce & Industry Government of India

Knowledge Partner

Delhi Mumbai Industrial Corridor Development Corporation
Room No 341 B, 3rd Floor Hotel Ashok,
Diplomatic Enclave, 50B Chankyapuri,
New Delhi - 110021

Employer's Representative

Employer Engineer
Programme Management Consultant (PMC)

AECOM

Preliminary Engineering Architecture Consultants (PEAC)

idom
Av. Del Monasterio de El Escorial, 4,
28049 Madrid, Spain

CPKUKREJA ARCHITECTS
No.D-1, Ashirwad Building, Green Park,
New Delhi, Delhi 110016, India

EPC Contractor

L&T Construction
Buildings & Factories
Mount Poonamallee Road, Manapakkam,
P.B.No.979, Chennai – 600 089

EPC Contractor's Representatives

Design Consultant
Engineering Design and Research Center (EDRC)
L&T Construction - Buildings & Factories

Architectural Consultant
Arcop Associates Pvt. Ltd.
A-15, Pampose Enclave , G.K.-1
New Delhi, Delhi 110048, India

Structural Proof Consultant
Indian Institute of Technology (IIT) Madras
Sardar Patel Rd, Opposite to C, L.R.I, Adyar, Chennai,
Tamil Nadu 600036

MEP Proof Consultant
Egis India Consulting Engineers Pvt. Ltd.
Plot No. 66, Sector 32, Institutional Area,
Opp: Zenatix Solutions, Gurugram,
Haryana 122001

ICT Proof Consultant
CKR Consulting Engineers Pvt. Ltd.
#47/1, 3rd Floor, Narayana Arcade,
Subbaramachetty Road, Netkalappa Circle,
Basavanagudi, Bengaluru - 560004

Certification

EPC Contractor

LARSEN & TOUBRO LIMITED Construction - Chennai

Design Consultant

Architectural Consultant

Proof Consultant

Structural	MEP	ICT

PEAC

Issued by:

Employer / Employer's Engineer

REV	DESCRIPTION	DATE	DSGN	DRWN	CHKD	APPD
R0	ISSUED FOR GOOD FOR CONSTRUCTION (GFC)	06.05.20	NI	HV	AM	AG

Revisions

ARCHITECTURE			FPS		
STRUCTURAL			PHE		
ELECTRICAL			GEOTECH.		
ELV SYSTEM					
HVAC					
CHECKED BY	SIGN	DATE	CHECKED BY	SIGN	DATE

EPC Contractor
L&T Construction
Buildings & Factories

JOB No : O17203

Project Name
DESIGN AND CONSTRUCTION OF INDIA INTERNATIONAL CONVENTION & EXPO CENTRE
SECTOR 25, DWARKA, NEW DELHI, INDIA

Drawing Status
GOOD FOR CONSTRUCTION (GFC)

Drawing No			Rev. No
A	00	0003	R0

Title :
MASTER PLAN PHASE-1

EDRC DWG No :	Scale	Sheet Size
O17203-A-SP-00-WD-0003	1:1250	A0

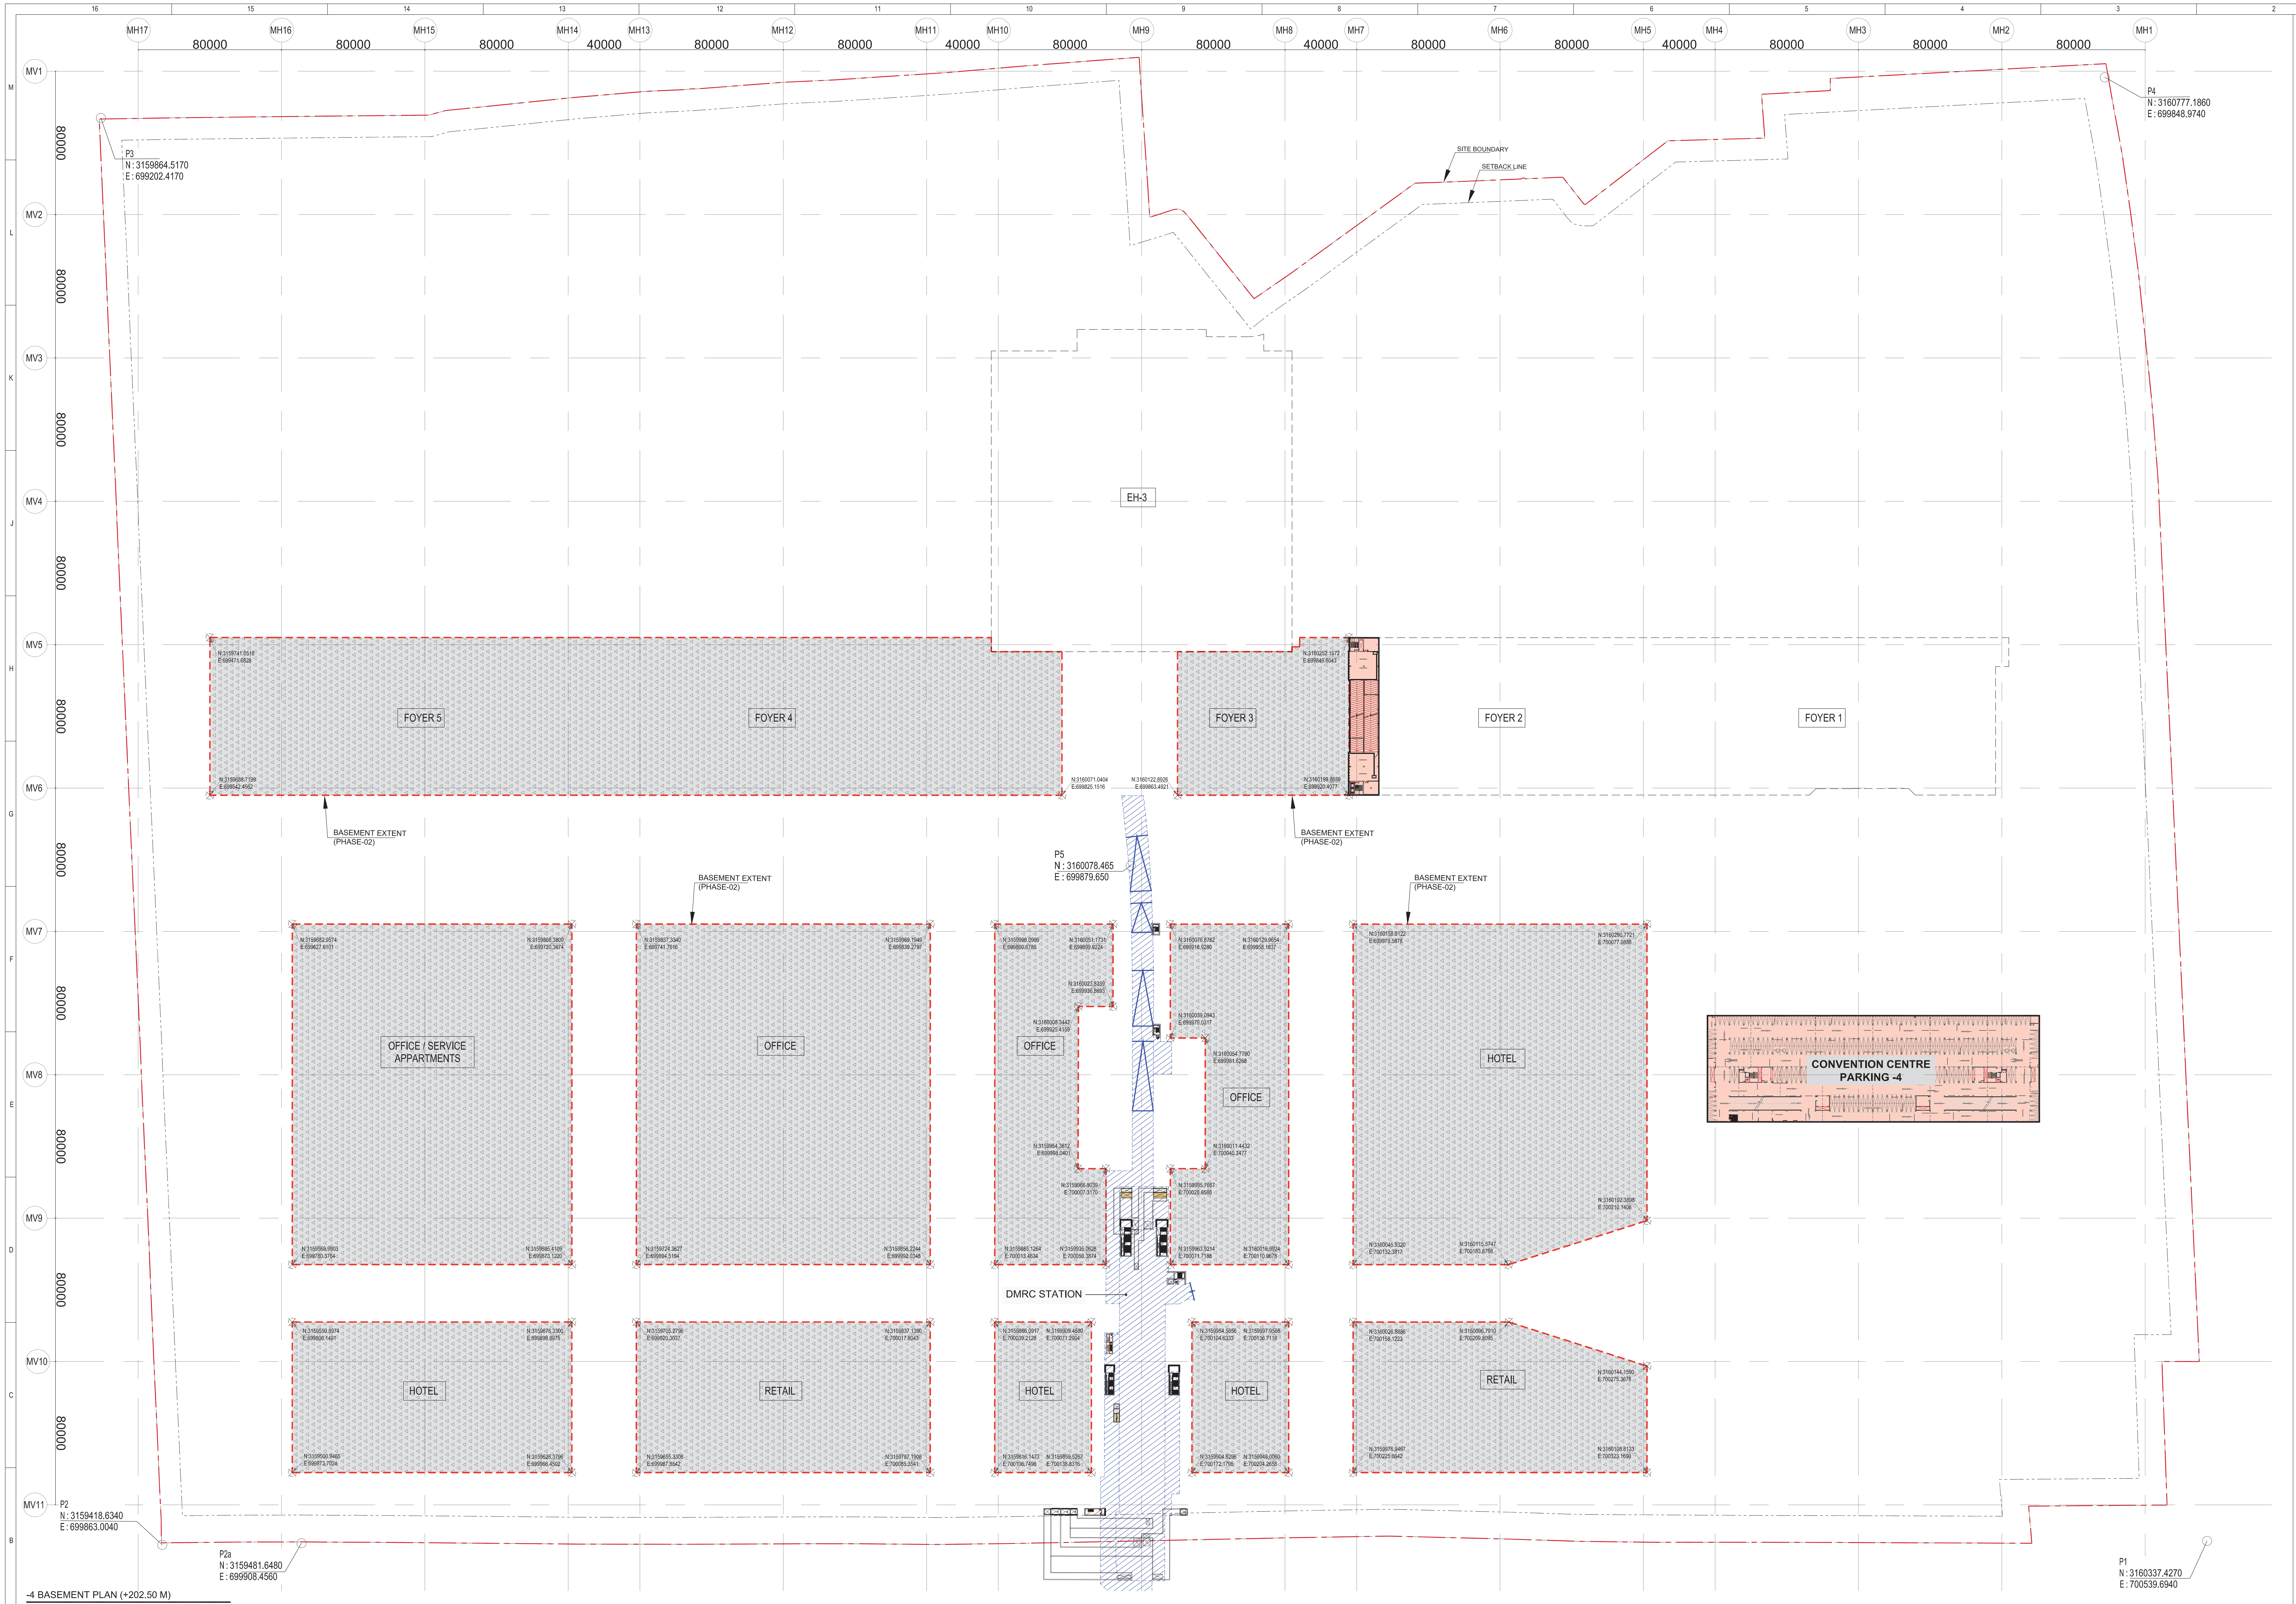

-4 BASEMENT PLAN (+202.50 M)

SCALE: 1:1200

NORTH:

LEGEND:

▨	RC Wall / Column
▨	200mm THK Block Work Unless Specified
—	Grid Line
	Trench With Precast Slab As/Str
▨	Trench With Chequered Plate As/Str

ABBREVIATION:

FFL - FINISHED FLOOR LEVEL
FRL - FORMED ROAD LEVEL
FPL - FORMED PAVEMENT LEVEL
FHC - FIRE HOSE CABINET
LVL - LEVEL
ELEC- ELECTRICAL
ELV - EXTRA LOW VOLTAGE
AHU - AIR HANDLING UNIT
PHE - PUBLIC HEALTH ENGINEERING

NOTES:

1. ALL DIMENSIONS ARE IN MILLIMETERS, LEVELS IN METERS AND ANGLES IN DEGREES UNLESS OTHERWISE NOTED.
2. THE DRAWING IS TO BE READ AND NOT TO BE SCALED; ONLY WRITTEN DIMENSIONS IN ALL CASES SHALL BE FOLLOWED.
3. THE DRAWING SHALL BE READ IN CONJUNCTION WITH ALL RELEVANT ARCHITECTURAL, STRUCTURAL AND SERVICE DRAWINGS.
4. ALL DIMENSIONS SHALL BE VERIFIED ON SITE PRIOR TO START OF WORK AND ANY DISCREPANCY SHALL BE BROUGHT TO THE NOTICE OF THE ARCHITECT.
5. WINDOW OPENINGS TO BE FINALIZED AS/PER ELEVATION.
6. ALL LEVELS MENTIONED IN DRGS ARE FROM FFL.

🟥	PHASE-1
▨	PHASE-2
🟫	RAMPS
🟦	DMRC

Key Plan

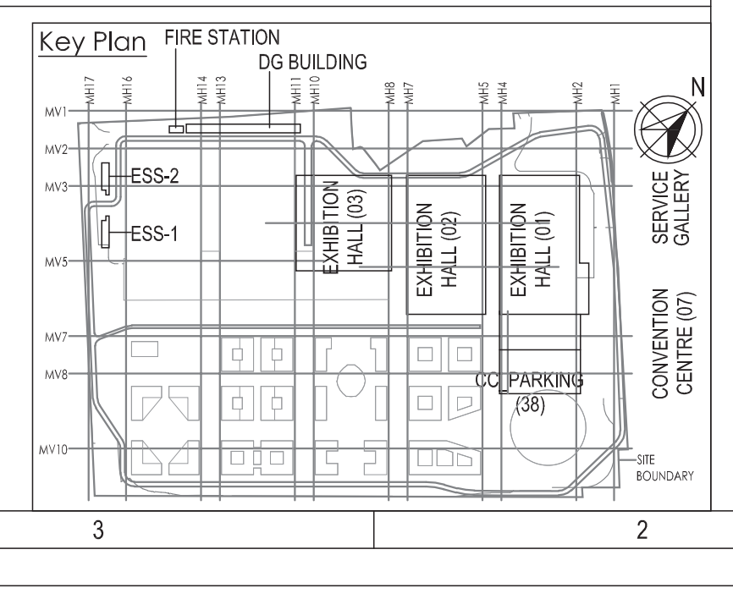

Owner / Employer

India International Convention &
Exhibition Centre Limited
Room No. 452A, Ministry of Commerce & Industry,
DIPP, Udyog Bhawan, New Delhi - 110011, India

Department of Industrial Policy and
Promotion Ministry of Commerce & Industry
Government of India

Knowledge Partner

Delhi Mumbai Industrial Corridor
Development Corporation
Room No 341 B, 3rd Floor Hotel Ashok,
Diplomatic Enclave, 50B Chankyapuri,
New Delhi - 110021

Employer's Representative

Employer Engineer
Programme Management Consultant (PMC)

AECOM

Preliminary Engineering Architecture Consultants (PEAC)

idom
Av. Del Monasterio de El Escorial, 4,
28049 Madrid, Spain

CPKUKREJA ARCHITECTS
No.D-1, Ashirwad Building, Green Park,
New Delhi, Delhi 110016, India

EPC Contractor

L&T Construction
Buildings & Factories
Mount Poonamallee Road, Manapakkam,
P.B.No.979, Chennai – 600 089

EPC Contractor's Representatives

Design Consultant
Engineering Design and Research Center (EDRC)
L&T Construction - Buildings & Factories

Architectural Consultant
Arcop Associates Pvt. Ltd.
A-15, Pampose Enclave , G.K.-1
New Delhi, Delhi 110048, India

Structural Proof Consultant
Indian Institute of Technology (IIT) Madras
Sardar Patel Rd, Opposite to C, L.R.I, Adyar, Chennai,
Tamil Nadu 600036

MEP Proof Consultant
Egis India Consulting Engineers Pvt. Ltd.
Plot No. 66, Sector 32, Institutional Area,
Opp: Zenatix Solutions, Gurugram,
Haryana 122001

ICT Proof Consultant
CKR Consulting Engineers Pvt. Ltd.
#47/1, 3rd Floor, Narayana Arcade,
Subbaramachetty Road, Netkalappa Circle,
Basavanagudi, Bengaluru - 560004

Certification

EPC Contractor

LARSEN & TOUBRO LIMITED Construction - Chennai

Design Consultant

Architectural Consultant

Proof Consultant

Structural	MEP	ICT

PEAC

Issued by:
Employer / Employer's Engineer

REV	DESCRIPTION	DATE	DSGN	DRWN	CHKD	APPD
R0	ISSUED FOR GFC	06.05.20	NI	HV	AM	AG

Revisions

ARCHITECTURE			FPS		
STRUCTURAL			PHE		
ELECTRICAL			GEOTECH.		
ELV SYSTEM					
HVAC					
CHECKED BY	SIGN	DATE	CHECKED BY	SIGN	DATE

EPC Contractor
L&T Construction
Buildings & Factories

JOB No : O17203

Project Name
DESIGN AND CONSTRUCTION OF INDIA
INTERNATIONAL CONVENTION & EXPO CENTRE
SECTOR 25, DWARKA, NEW DELHI, INDIA

Drawing Status
GOOD FOR CONSTRUCTION (GFC)

Drawing No			Rev. No
A	00	0051	R0

Title :

COMBINED BASEMENT -4 FLOOR
OVERALL PLAN

EDRC DWG No :	Scale	Sheet Size
O17203-A-SP-00-WD-0051	1:1200	A0

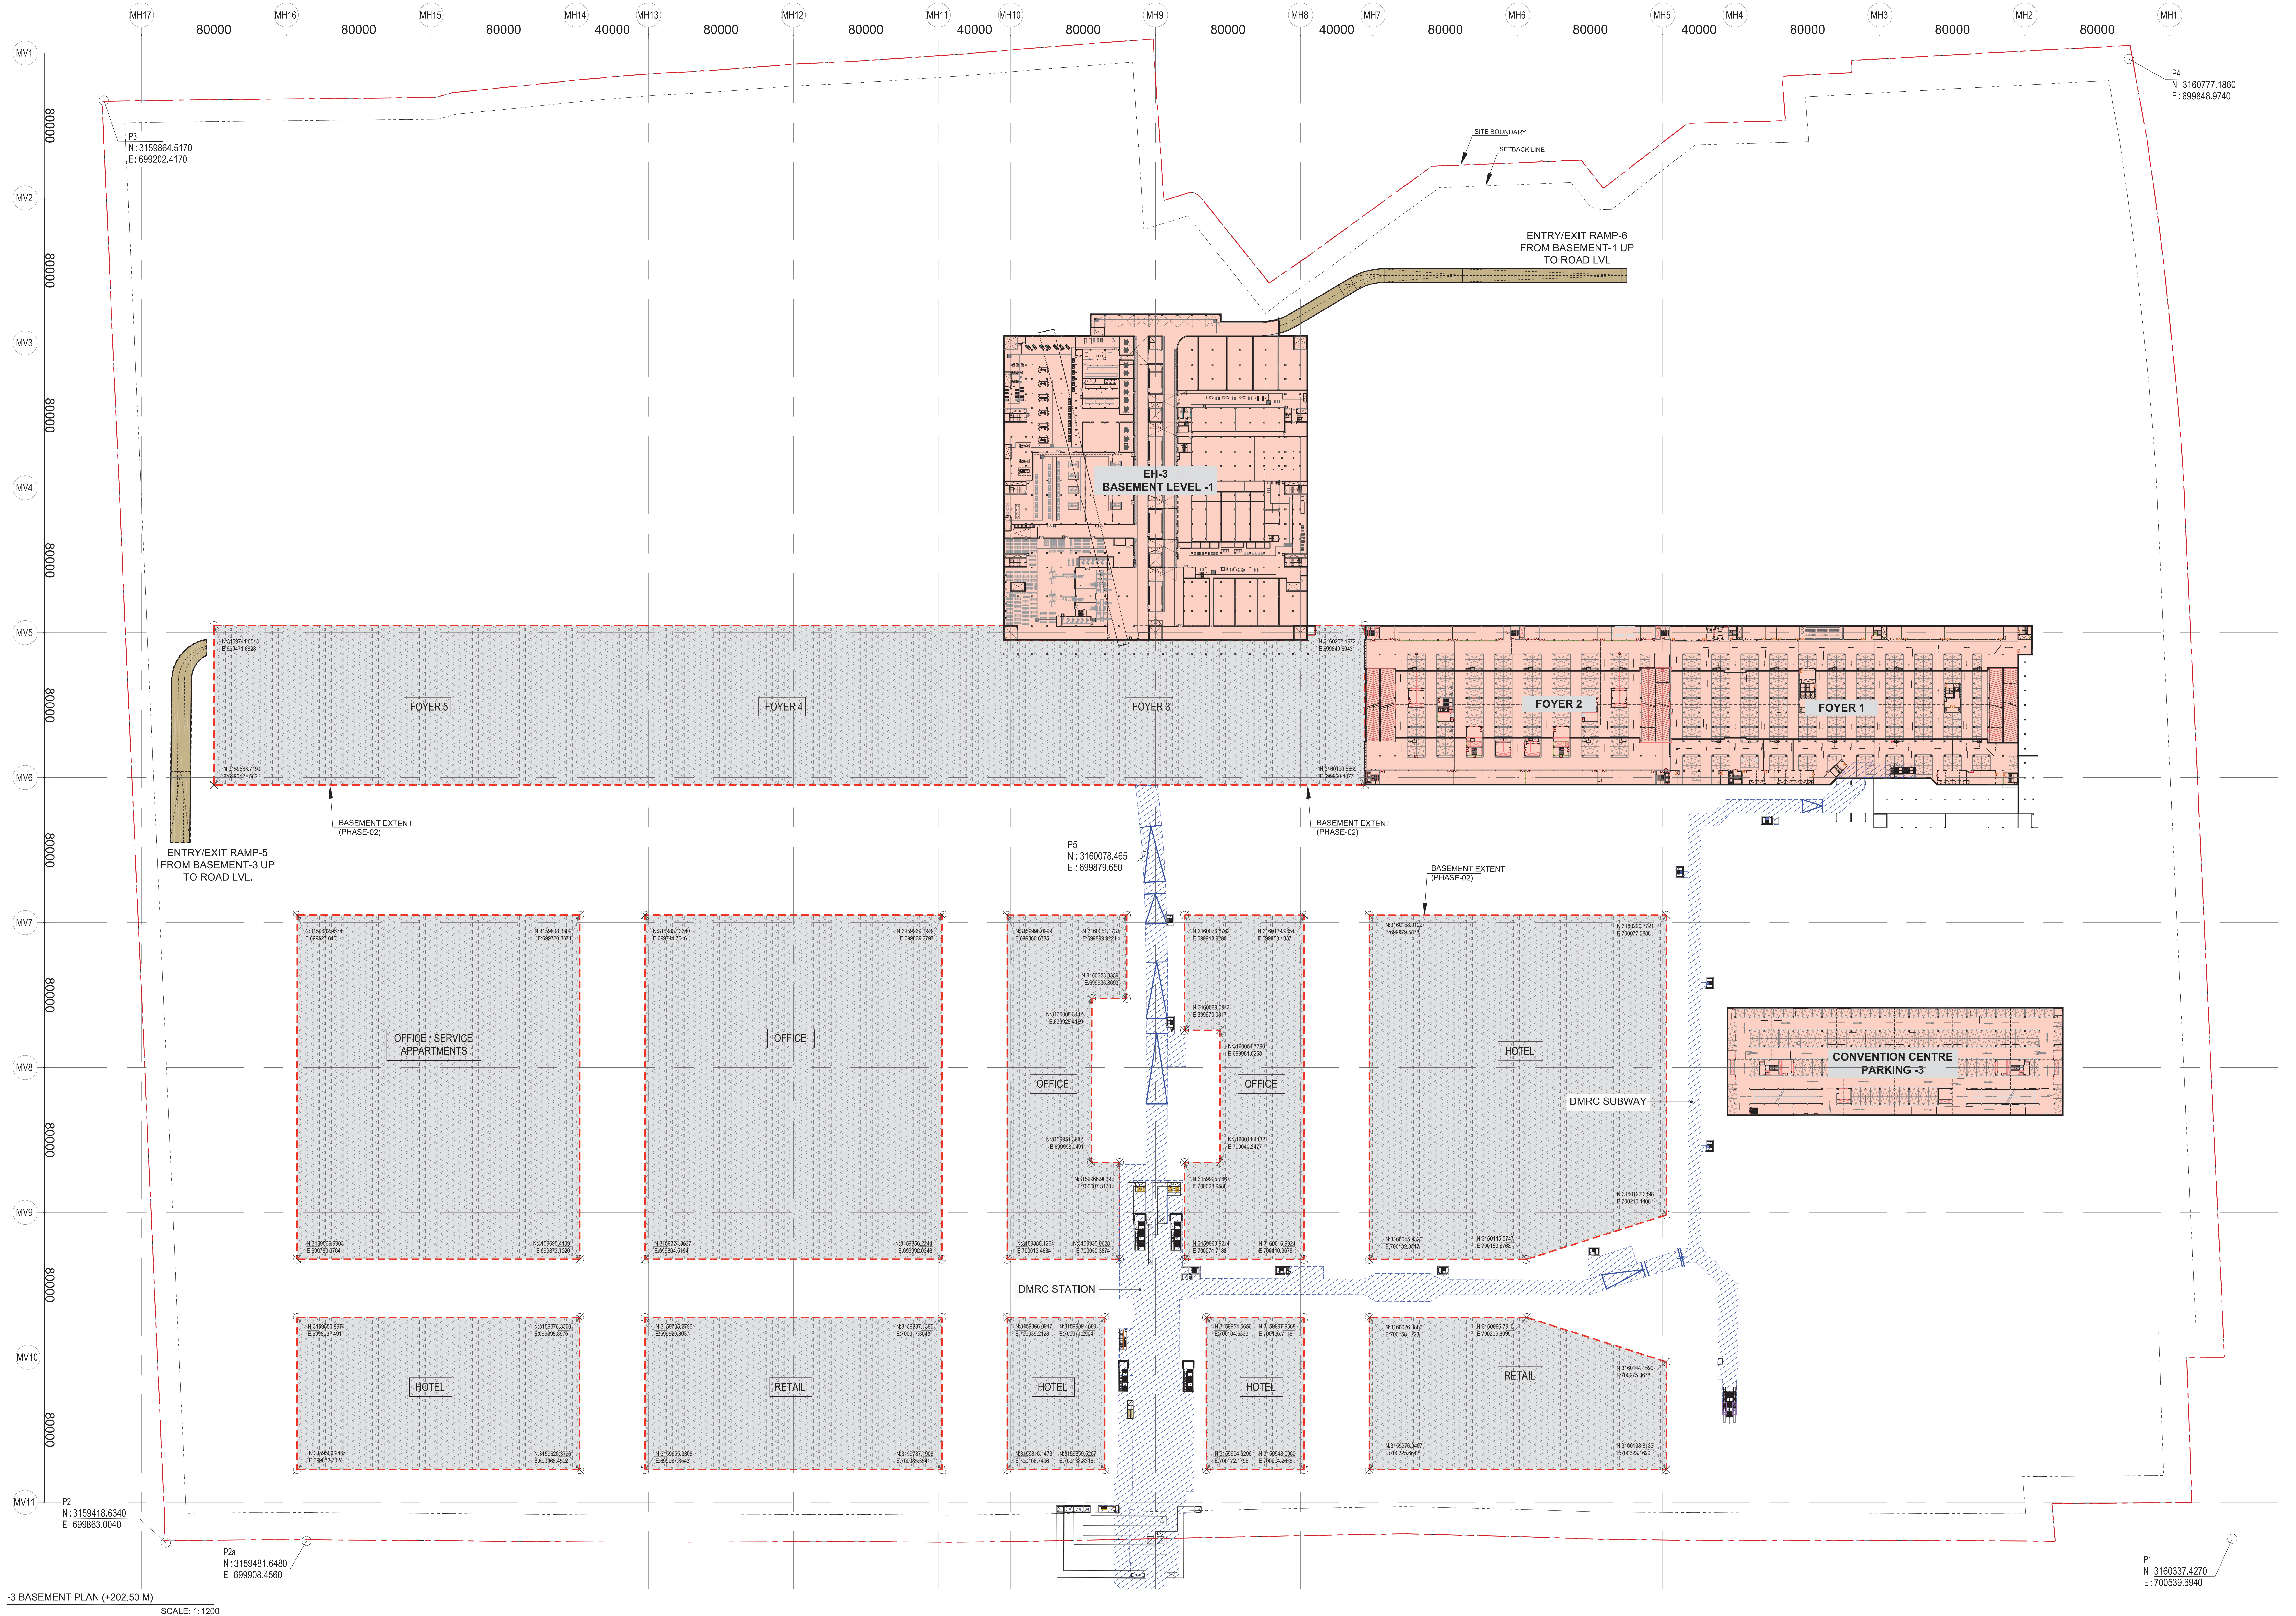

-3 BASEMENT PLAN (+202.50 M)

SCALE: 1:1200

NORTH:

LEGEND:

▨	RC Wall / Column
▨	200mm THK Block Work Unless Specified
—	Grid Line
	Trench With Precast Slab As/Str
▨	Trench With Chequered Plate As/Str

ABBREVIATION:

FFL - FINISHED FLOOR LEVEL
FRL - FORMED ROAD LEVEL
FPL - FORMED PAVEMENT LEVEL
FHC - FIRE HOSE CABINET
LVL - LEVEL
ELEC- ELECTRICAL
ELV - EXTRA LOW VOLTAGE
AHU - AIR HANDLING UNIT
PHE - PUBLIC HEALTH ENGINEERING

NOTES:

1. ALL DIMENSIONS ARE IN MILLIMETERS, LEVELS IN METERS AND ANGLES IN DEGREES UNLESS OTHERWISE NOTED.
2. THE DRAWING IS TO BE READ AND NOT TO BE SCALED; ONLY WRITTEN DIMENSIONS IN ALL CASES SHALL BE FOLLOWED.
3. THE DRAWING SHALL BE READ IN CONJUNCTION WITH ALL RELEVANT ARCHITECTURAL, STRUCTURAL AND SERVICE DRAWINGS.
4. ALL DIMENSIONS SHALL BE VERIFIED ON SITE PRIOR TO START OF WORK AND ANY DISCREPANCY SHALL BE BROUGHT TO THE NOTICE OF THE ARCHITECT.
5. WINDOW OPENINGS TO BE FINALIZED AS/PER ELEVATION.
6. ALL LEVELS MENTIONED IN DRGS ARE FROM FFL.

🟥	PHASE-1
▨	PHASE-2
🟫	RAMPS
🟦	DMRC

Key Plan

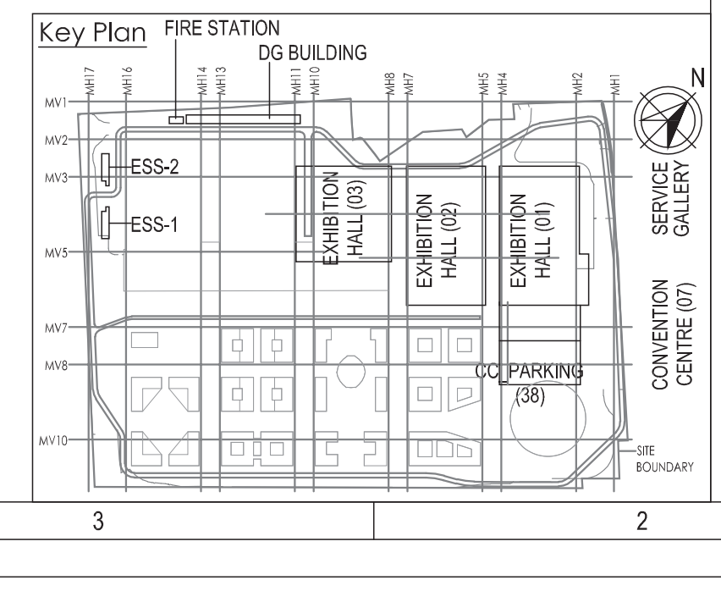

Owner / Employer

India International Convention &
Exhibition Centre Limited
Room No. 452A, Ministry of Commerce & Industry,
DIPP, Udyog Bhawan, New Delhi - 110011, India

Department of Industrial Policy and
Promotion Ministry of Commerce & Industry
Government of India

Knowledge Partner

Delhi Mumbai Industrial Corridor
Development Corporation
Room No 341 B, 3rd Floor Hotel Ashok,
Diplomatic Enclave, 50B Chankyapuri,
New Delhi - 110021

Employer's Representative
Employer Engineer
Programme Management Consultant (PMC)
AECOM

Preliminary Engineering Architecture Consultants (PEAC)
idom
Av. Del Monasterio de El Escorial, 4,
28049 Madrid, Spain
CP KUKREJA ARCHITECTS
No.D-1, Ashirwad Building, Green Park,
New Delhi, Delhi 110016, India

EPC Contractor
L&T Construction
Buildings & Factories
Mount Poonamallee Road, Manapakkam,
P.B.No.979, Chennai – 600 089

EPC Contractor's Representatives
Design Consultant
Engineering Design and Research Center (EDRC)
L&T Construction - Buildings & Factories

Architectural Consultant
Arcop Associates Pvt. Ltd.
A-15, Pampose Enclave , G.K.-1
New Delhi, Delhi 110048, India

Structural Proof Consultant
Indian Institute of Technology (IIT) Madras
Sardar Patel Rd, Opposite to C, L.R.I, Adyar, Chennai,
Tamil Nadu 600036

MEP Proof Consultant
Egis India Consulting Engineers Pvt. Ltd.
Plot No. 66, Sector 32, Institutional Area,
Opp: Zenatix Solutions, Gurugram,
Haryana 122001

ICT Proof Consultant
CKR Consulting Engineers Pvt. Ltd.
#47/1, 3rd Floor, Narayana Arcade,
Subbaramachetty Road, Netkalappa Circle,
Basavanagudi, Bengaluru - 560004

Certification
EPC Contractor
LARSEN & TOUBRO LIMITED Construction - Chennai
Design Consultant
Architectural Consultant
Proof Consultant
Structural
MEP
ICT
PEAC
Issued by:
Employer / Employer's Engineer

REV	DESCRIPTION	DATE	DSGN	DRWN	CHKD	APPD
R0	ISSUED FOR GFC	06.05.20	NI	HV	AM	AG

Revisions

ARCHITECTURE			FPS		
STRUCTURAL			PHE		
ELECTRICAL			GEOTECH.		
ELV SYSTEM					
HVAC					
CHECKED BY	SIGN	DATE	CHECKED BY	SIGN	DATE

EPC Contractor
L&T Construction
Buildings & Factories

JOB No : O17203

Project Name
DESIGN AND CONSTRUCTION OF INDIA
INTERNATIONAL CONVENTION & EXPO CENTRE
SECTOR 25, DWARKA, NEW DELHI, INDIA

Drawing Status
GOOD FOR CONSTRUCTION (GFC)

Drawing No			Rev. No
A	00	0052	R0

Title :
COMBINED BASEMENT -3 FLOOR
OVERALL PLAN

EDRC DWG No :	Scale	Sheet Size
O17203-A-SP-00-WD-0052	1:1200	A0

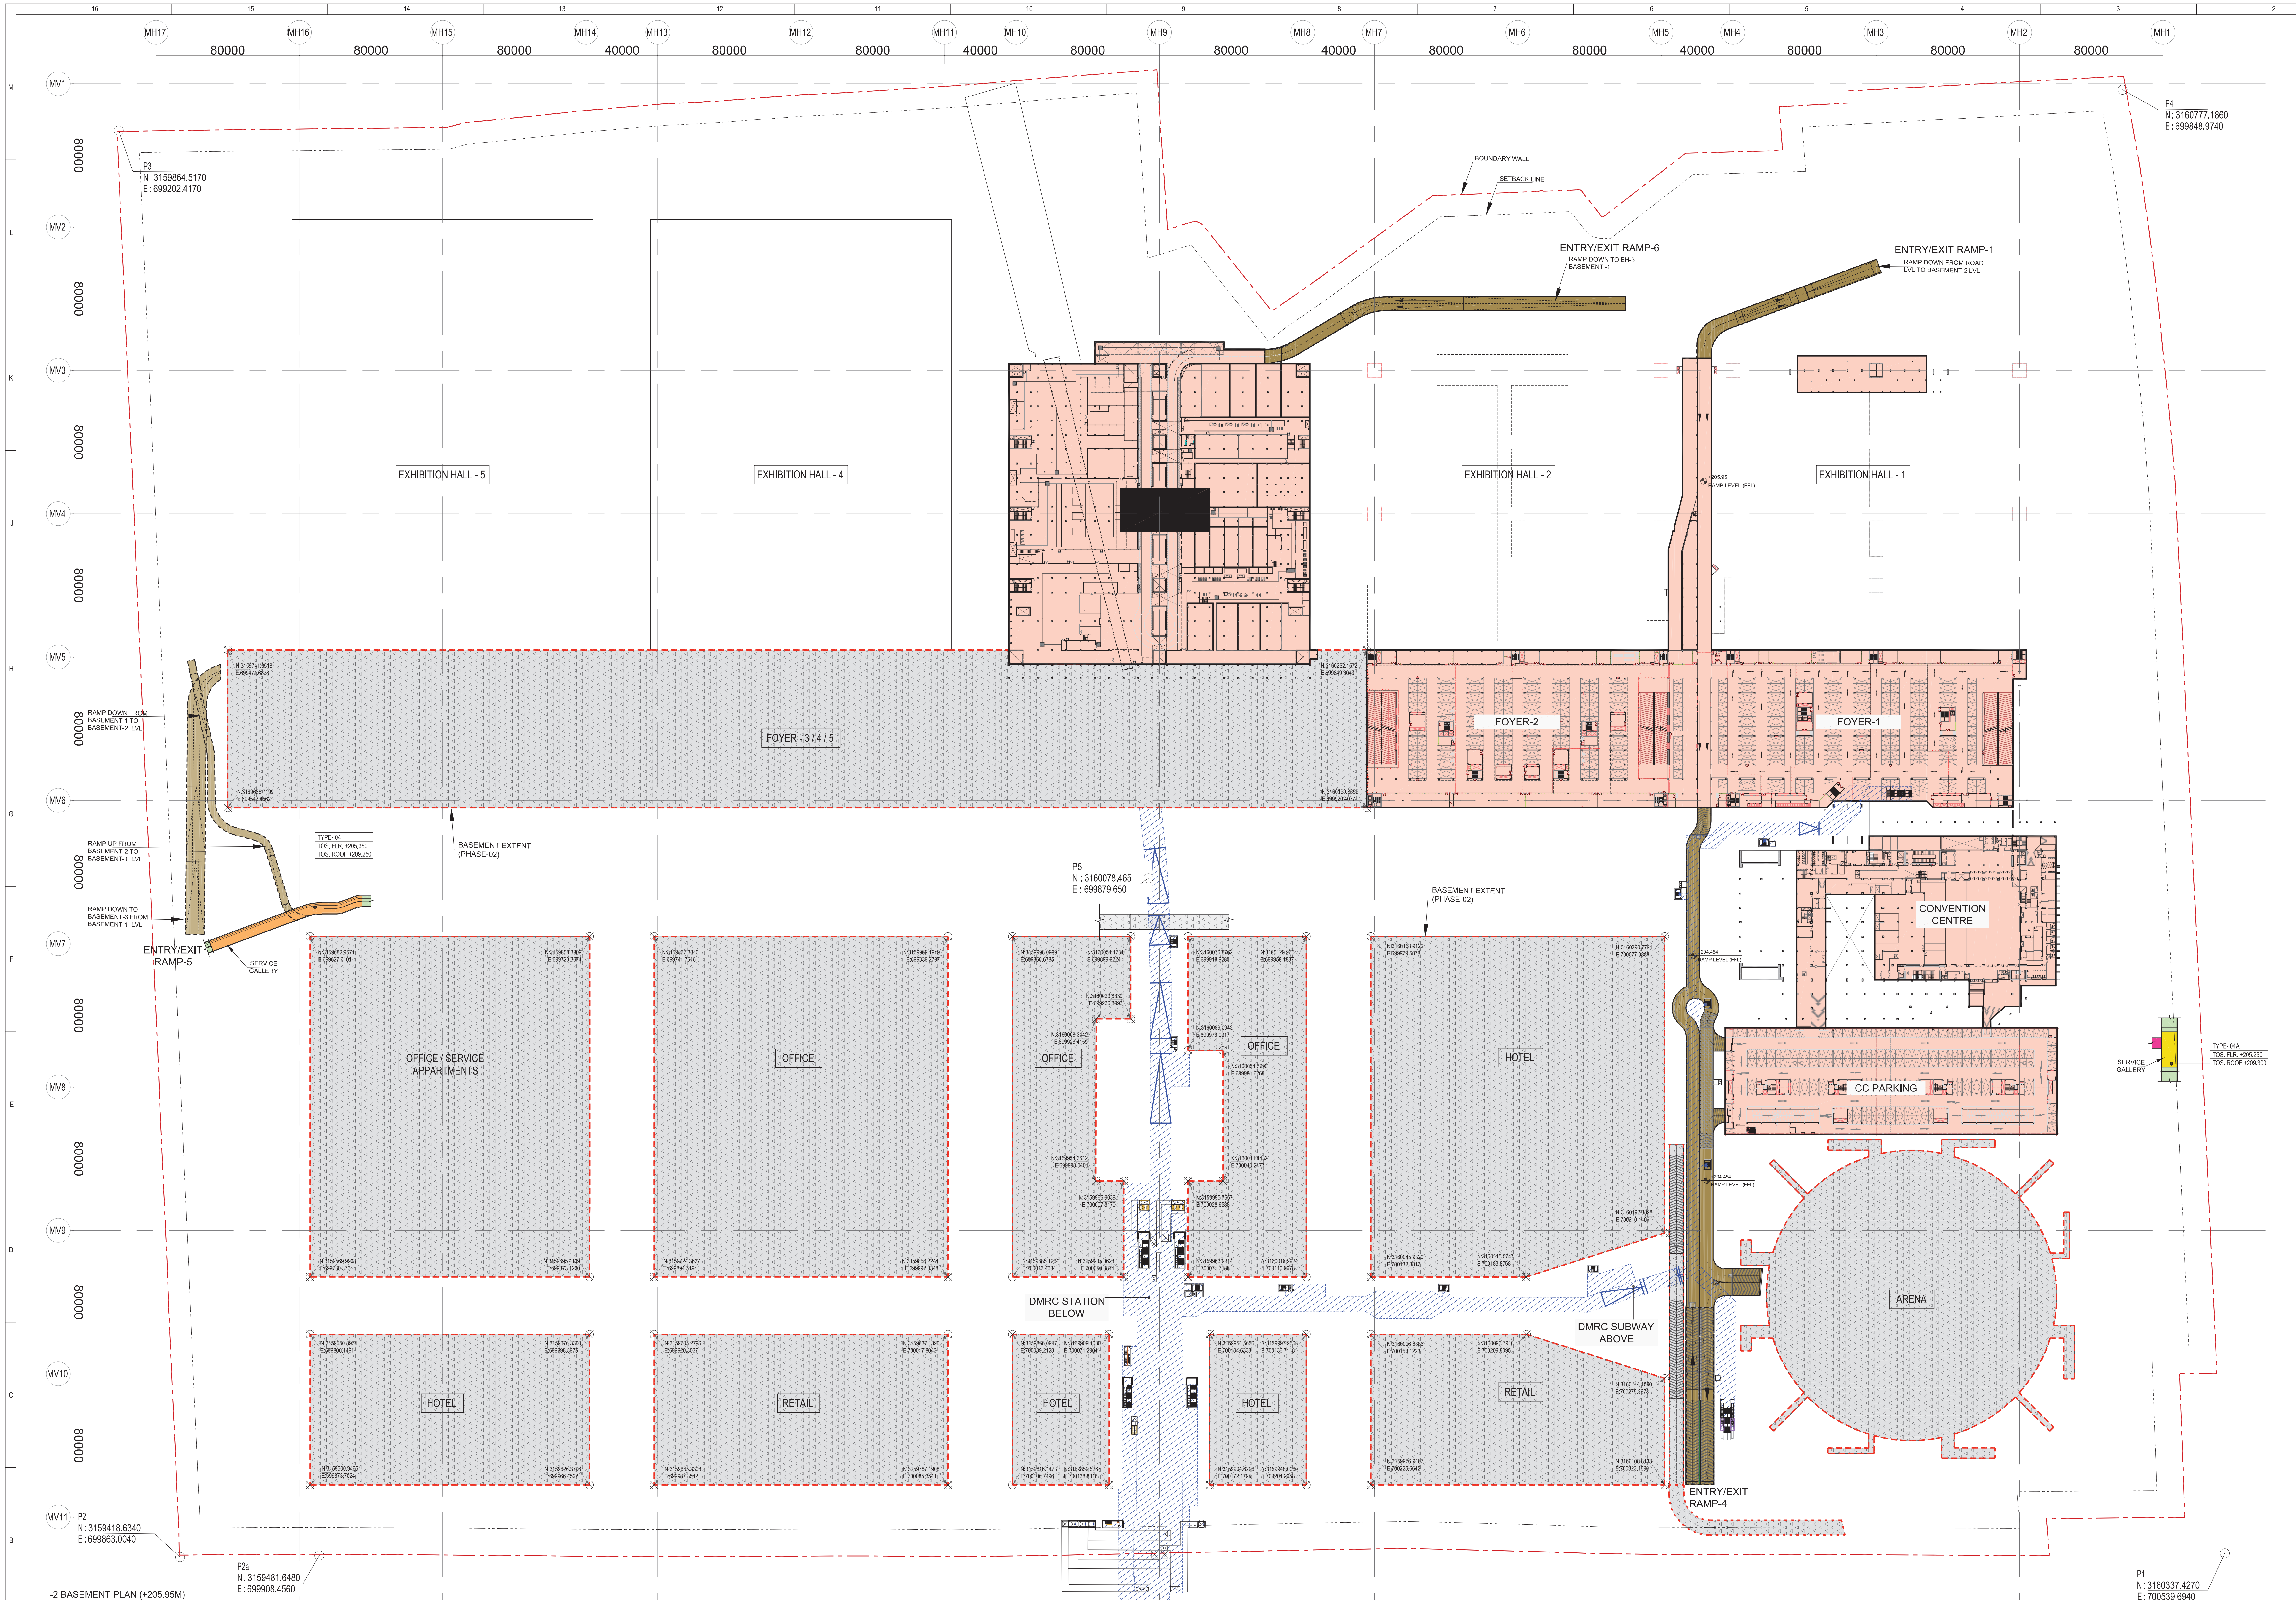

-2 BASEMENT PLAN (+205.95M)

SCALE: 1:1200

NORTH:

LEGEND:

▬	RC Wall / Column
▨	200mm THK Block Work Unless Specified
— - —	Grid Line

ABBREVIATION:

FFL - FINISHED FLOOR LEVEL
FRL - FORMED ROAD LEVEL
FPL - FORMED PAVEMENT LEVEL
FHC - FIRE HOSE CABINET
LVL - LEVEL
ELEC- ELECTRICAL
ELV - EXTRA LOW VOLTAGE
AHU - AIR HANDLING UNIT
PHE - PUBLIC HEALTH ENGINEERING

NOTES:

1. ALL DIMENSIONS ARE IN MILLIMETERS, LEVELS IN METERS AND ANGLES IN DEGREES UNLESS OTHERWISE NOTED.
2. THE DRAWING IS TO BE READ AND NOT TO BE SCALED; ONLY WRITTEN DIMENSIONS IN ALL CASES SHALL BE FOLLOWED.
3. THE DRAWING SHALL BE READ IN CONJUNCTION WITH ALL RELEVANT ARCHITECTURAL, STRUCTURAL AND SERVICE DRAWINGS.
4. ALL DIMENSIONS SHALL BE VERIFIED ON SITE PRIOR TO START OF WORK AND ANY DISCREPANCY SHALL BE BROUGHT TO THE NOTICE OF THE ARCHITECT.
5. WINDOW OPENINGS TO BE FINALIZED AS/PER ELEVATION.
6. ALL LEVELS MENTIONED IN DRGS ARE FROM FFL.
7. REFER THIS DRAWING FOR INFORMATION ONLY.

LEGEND :

COLOUR	TYPE	TOS. (TOP OF STRUCTURE) FLOOR LVL.	TOS. (TOP OF STRUCTURE) ROOF LVL.	WIDTH
🟥	TYPE- 1	+208.800m	+212.700m	9.0m
🟦	TYPE- 2	+206.000m	+210.050m	9.0m
🟪	TYPE- 2A	+206.950m	+211.100m	9.0m
🟩	TYPE- 3	+208.800m	+212.700m	6.0m
🟩	TYPE- 3A	+207.550m	+211.550m	6.0m
🟧	TYPE- 4	+205.350m	+209.250m	6.0m
🟨	TYPE- 4A	+205.250m	+209.300m	9.0m
🟪	TYPE- 5	+208.800m	+212.700m	9.0m
🟦	TYPE- 6	+206.000m	+212.600m	9.0m

LEGEND :

COLOUR	TYPE	TOS. (TOP OF STRUCTURE) FLOOR LVL.	TOS. (TOP OF STRUCTURE) ROOF LVL.	WIDTH
🟦	TYPE- 7	+207.600m	+211.800m	20.10m
🟩	RAMP	REFER SEPARATE DRAWINGS FOR RAMPS		
☒	FRESH AIR TOWER			
☒	EXHAUST AIR TOWER			
BTR	BRANCH TRENCH			
▬	EXPANSION JOINT (EJ)			

🟥	PHASE-1
▨	PHASE-2
🟫	RAMPS
🟦	DMRC

Key Plan

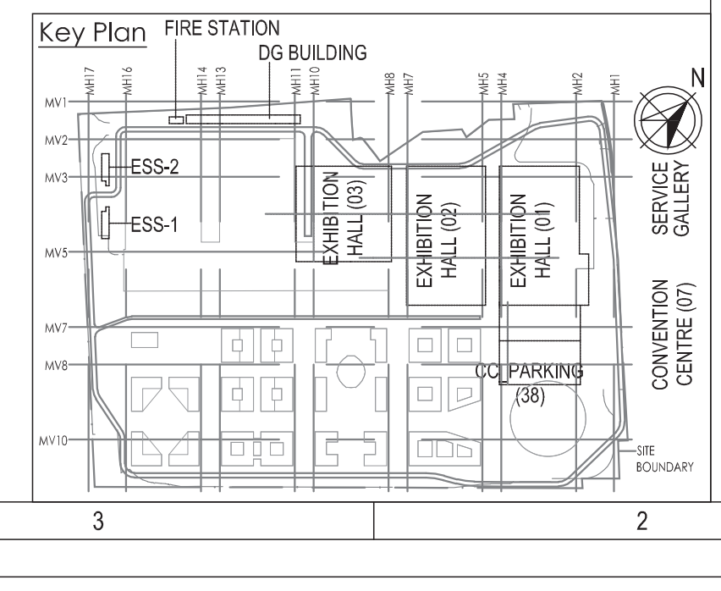

Owner / Employer

India International Convention & Exhibition Centre Limited
Room No. 452A, Ministry of Commerce & Industry,
DIPP, Udyog Bhawan, New Delhi - 110011, India

Department of Industrial Policy and Promotion Ministry of Commerce & Industry Government of India

Knowledge Partner

Delhi Mumbai Industrial Corridor Development Corporation
Room No 341 B, 3rd Floor Hotel Ashok,
Diplomatic Enclave, 50B Chankyapuri,
New Delhi - 110021

Employer's Representative

Employer Engineer
Programme Management Consultant (PMC)

AECOM

Preliminary Engineering Architecture Consultants (PEAC)

idom
Av. Del Monasterio de El Escorial, 4,
28049 Madrid, Spain

CPKUKREJA ARCHITECTS
No.D-1, Ashirwad Building, Green Park,
New Delhi, Delhi 110016, India

EPC Contractor

L&T Construction
Buildings & Factories
Mount Poonamallee Road, Manapakkam,
P.B.No.979, Chennai – 600 089

EPC Contractor's Representatives

Design Consultant
Engineering Design and Research Center (EDRC)
L&T Construction - Buildings & Factories

Architectural Consultant
Arcop Associates Pvt. Ltd.
A-15, Pampose Enclave , G.K.-1
New Delhi, Delhi 110048, India

Structural Proof Consultant
Indian Institute of Technology (IIT) Madras
Sardar Patel Rd, Opposite to C, L.R.I, Adyar, Chennai,
Tamil Nadu 600036

MEP Proof Consultant
Egis India Consulting Engineers Pvt. Ltd.
Plot No. 66, Sector 32, Institutional Area,
Opp: Zenatix Solutions, Gurugram,
Haryana 122001

ICT Proof Consultant
CKR Consulting Engineers Pvt. Ltd.
#47/1, 3rd Floor, Narayana Arcade,
Subbaramachetty Road, Netkalappa Circle,
Basavanagudi, Bengaluru - 560004

Certification

EPC Contractor

LARSEN & TOUBRO LIMITED Construction - Chennai

Design Consultant

Architectural Consultant

Proof Consultant

Structural	MEP	ICT

PEAC

Issued by:

Employer / Employer's Engineer

REV	DESCRIPTION	DATE	DSGN	DRWN	CHKD	APPD
R0	ISSUED FOR GFC	06.05.20	NI	HV	AM	AG

Revisions

ARCHITECTURE			FPS		
STRUCTURAL			PHE		
ELECTRICAL			GEOTECH.		
ELV SYSTEM					
HVAC					
CHECKED BY	SIGN	DATE	CHECKED BY	SIGN	DATE

EPC Contractor

L&T Construction
Buildings & Factories

JOB No : O17203

Project Name

DESIGN AND CONSTRUCTION OF INDIA INTERNATIONAL CONVENTION & EXPO CENTRE
SECTOR 25, DWARKA, NEW DELHI, INDIA

Drawing Status

GOOD FOR CONSTRUCTION (GFC)

Drawing No			Rev. No
A	00	0053	R0

Title :

COMBINED BASEMENT -2 FLOOR OVERALL PLAN

EDRC DWG No :	Scale	Sheet Size
O17203-A-SP-00-WD-0053	1:1200	A0

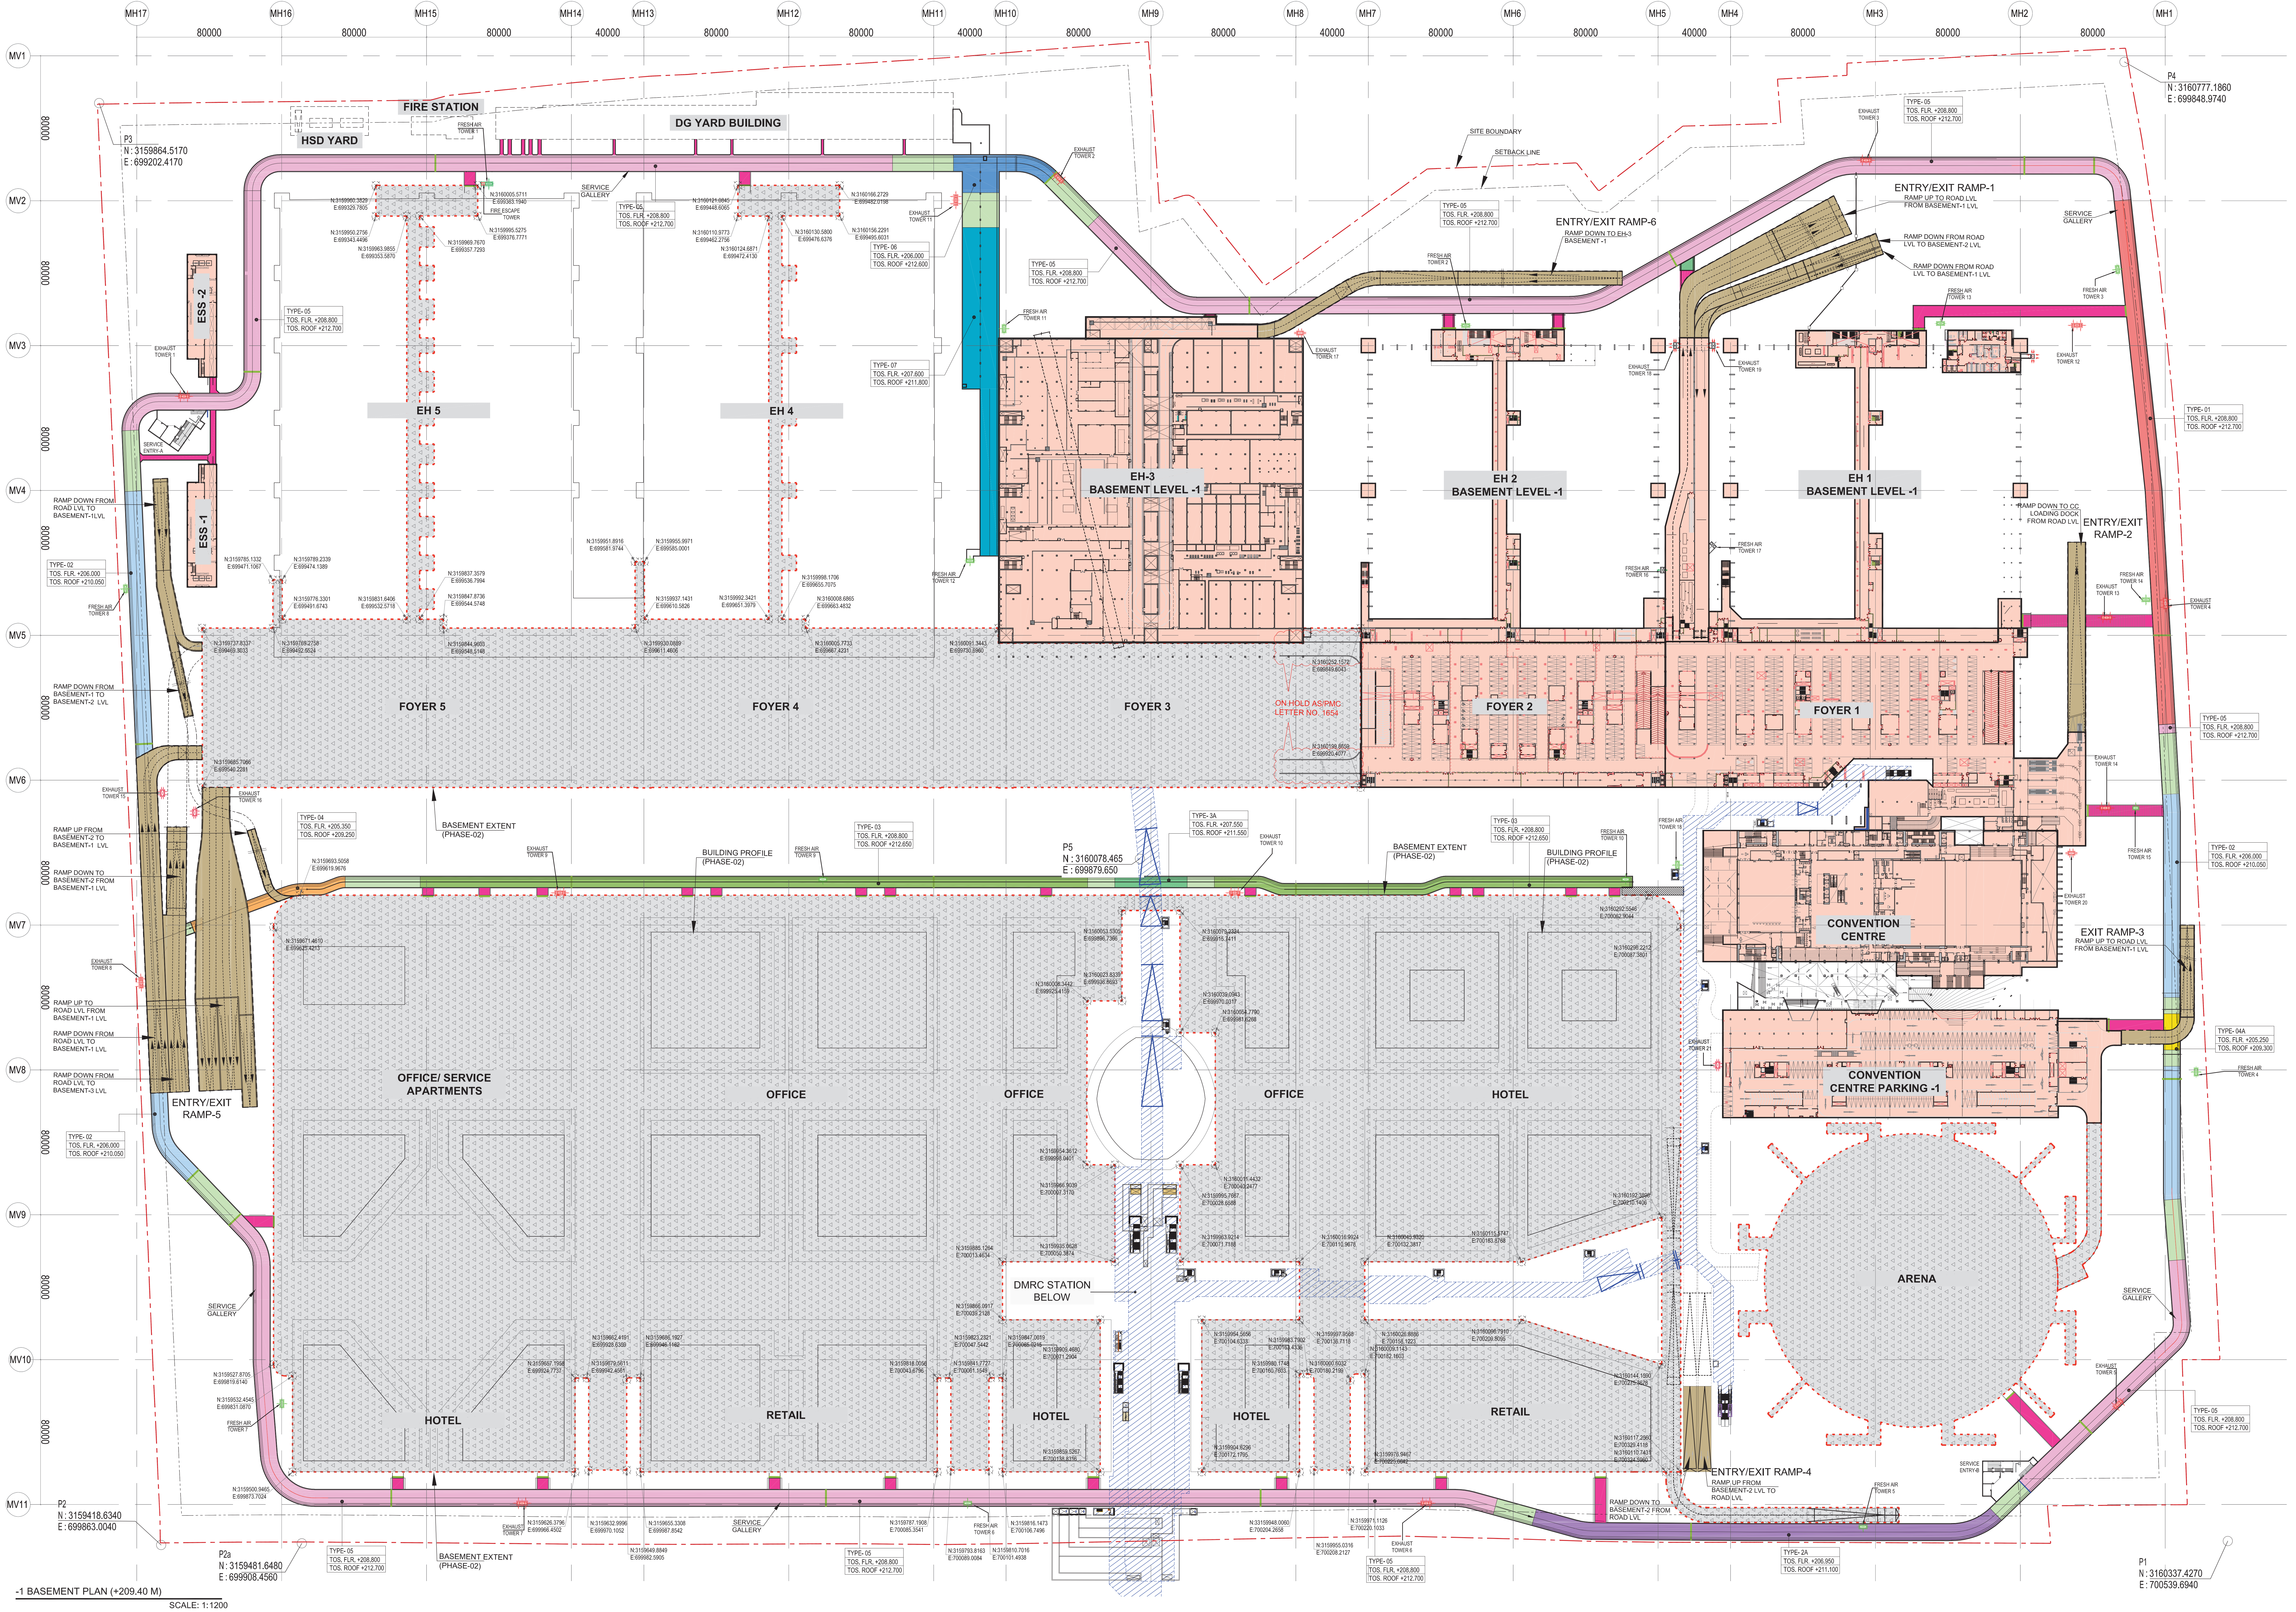
MH17
MH16
MH15
MH14
MH13
MH12
MH11
MH10
MH9
MH8
MH7
MH6
MH5
MH4
MH3
MH2
MH1
80000
40000
MV1
MV2
MV3
MV4
MV5
MV6
MV7
MV8
MV9
MV10
MV11
FIRE STATION
HSD YARD
DG YARD BUILDING
ESS -2
ESS -1
EH 5
EH 4
EH-3 BASEMENT LEVEL -1
EH 2 BASEMENT LEVEL -1
EH 1 BASEMENT LEVEL -1
FOYER 5
FOYER 4
FOYER 3
FOYER 2
FOYER 1
ON HOLD AS/PMC LETTER NO. 1654
CONVENTION CENTRE
CONVENTION CENTRE PARKING -1
ARENA
OFFICE/ SERVICE APARTMENTS
OFFICE
OFFICE
OFFICE
HOTEL
HOTEL
RETAIL
HOTEL
HOTEL
RETAIL
DMRC STATION BELOW
SITE BOUNDARY
SETBACK LINE
SERVICE GALLERY
BASEMENT EXTENT (PHASE-02)
BUILDING PROFILE (PHASE-02)
ENTRY/EXIT RAMP-1
RAMP UP TO ROAD LVL FROM BASEMENT-1 LVL
RAMP DOWN FROM ROAD LVL TO BASEMENT-2 LVL
RAMP DOWN FROM ROAD LVL TO BASEMENT-1 LVL
ENTRY/EXIT RAMP-6
RAMP DOWN TO EH-3 BASEMENT -1
ENTRY/EXIT RAMP-2
RAMP DOWN TO CC LOADING DOCK FROM ROAD LVL
EXIT RAMP-3
RAMP UP TO ROAD LVL FROM BASEMENT-1 LVL
ENTRY/EXIT RAMP-4
RAMP UP FROM BASEMENT-2 LVL TO ROAD LVL
RAMP DOWN TO BASEMENT-2 FROM ROAD LVL
ENTRY/EXIT RAMP-5
RAMP DOWN FROM ROAD LVL TO BASEMENT-1LVL
RAMP DOWN FROM BASEMENT-1 TO BASEMENT-2 LVL
RAMP UP FROM BASEMENT-2 TO BASEMENT-1 LVL
RAMP DOWN TO BASEMENT-2 FROM BASEMENT-1 LVL
RAMP UP TO ROAD LVL FROM BASEMENT-1 LVL
RAMP DOWN FROM ROAD LVL TO BASEMENT-1 LVL
RAMP DOWN FROM ROAD LVL TO BASEMENT-3 LVL
EXHAUST TOWER
FRESH AIR TOWER
FRESH AIR ESCAPE TOWER
SERVICE ENTRY
TYPE-05 TOS. FLR. +208.800 TOS. ROOF +212.700
TYPE-02 TOS. FLR. +206.000 TOS. ROOF +210.050
TYPE-06 TOS. FLR. +206.000 TOS. ROOF +212.600
TYPE-07 TOS. FLR. +207.600 TOS. ROOF +211.800
TYPE-04 TOS. FLR. +205.350 TOS. ROOF +209.250
TYPE-03 TOS. FLR. +208.800 TOS. ROOF +212.650
TYPE-3A TOS. FLR. +207.550 TOS. ROOF +211.550
TYPE-01 TOS. FLR. +208.800 TOS. ROOF +212.700
TYPE-04A TOS. FLR. +205.250 TOS. ROOF +209.300
TYPE- 2A TOS. FLR. +206.950 TOS. ROOF +211.100
P1 N : 3160337.4270 E : 700539.6940
P2 N : 3159418.6340 E : 699863.0040
P2a N : 3159481.6480 E : 699908.4560
P3 N : 3159864.5170 E : 699202.4170
P4 N : 3160777.1860 E : 699848.9740
P5 N : 3160078.465 E : 699879.650
16
15
14
13
12
11
10
9
8
7
6
5
4
3
2
1
M
L
K
J
H
G
F
E
D
C
B
A

-1 BASEMENT PLAN (+209.40 M)

SCALE: 1:1200

NORTH:

LEGEND:

▇ RC Wall / Column
▨ 200mm THK Block Work Unless Specified
— - — Grid Line

ABBREVIATION:

FFL - FINISHED FLOOR LEVEL
FRL - FORMED ROAD LEVEL
FPL - FORMED PAVEMENT LEVEL
FHC - FIRE HOSE CABINET
LVL - LEVEL
ELEC- ELECTRICAL
ELV - EXTRA LOW VOLTAGE
AHU - AIR HANDLING UNIT
PHE - PUBLIC HEALTH ENGINEERING

NOTES:

1. ALL DIMENSIONS ARE IN MILLIMETERS, LEVELS IN METERS AND ANGLES IN DEGREES UNLESS OTHERWISE NOTED.
2. THE DRAWING IS TO BE READ AND NOT TO BE SCALED; ONLY WRITTEN DIMENSIONS IN ALL CASES SHALL BE FOLLOWED.
3. THE DRAWING SHALL BE READ IN CONJUNCTION WITH ALL RELEVANT ARCHITECTURAL, STRUCTURAL AND SERVICE DRAWINGS.
4. ALL DIMENSIONS SHALL BE VERIFIED ON SITE PRIOR TO START OF WORK AND ANY DISCREPANCY SHALL BE BROUGHT TO THE NOTICE OF THE ARCHITECT.
5. ALL LEVELS MENTIONED IN DRGS ARE FROM FFL.
6. REFER THIS DRAWING FOR INFORMATION ONLY.

LEGEND : SERVICE GALLERY

COLOUR	TYPE	TOS. (TOP OF STRUCTURE) FLOOR LVL.	TOS. (TOP OF STRUCTURE) ROOF LVL.	WIDTH
🟥	TYPE- 1	+208.800m	+212.700m	9.0m
🟦	TYPE- 2	+206.000m	+210.050m	9.0m
🟪	TYPE- 2A	+206.950m	+211.100m	9.0m
🟩	TYPE- 3	+208.800m	+212.700m	6.0m
🟩	TYPE- 3A	+207.550m	+211.550m	6.0m
🟧	TYPE- 4	+205.350m	+209.250m	6.0m
🟨	TYPE- 4A	+205.250m	+209.300m	9.0m
🟪	TYPE- 5	+208.800m	+212.700m	9.0m
🟦	TYPE- 6	+206.000m	+212.600m	9.0m

LEGEND : SERVICE GALLERY

COLOUR	TYPE	TOS. (TOP OF STRUCTURE) FLOOR LVL.	TOS. (TOP OF STRUCTURE) ROOF LVL.	WIDTH
🟦	TYPE- 7	+207.600m	+211.800m	20.10m
🟩	RAMP	REFER SEPARATE DRAWINGS FOR RAMPS		
⊠	FRESH AIR TOWER			
⊠	EXHAUST AIR TOWER			
BTR	BRANCH TRENCH			
▬	EXPANSION JOINT (EJ)			

🟥	PHASE-1
▨	PHASE-2
🟫	RAMPS
🟦	DMRC

Key Plan

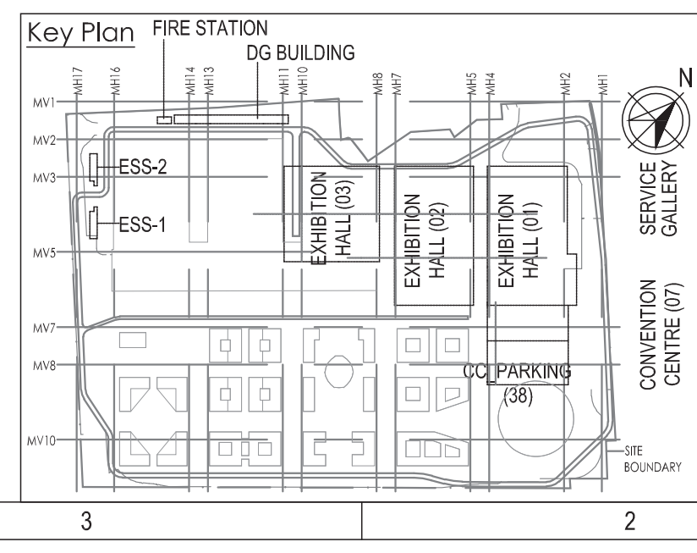

Owner / Employer

India International Convention & Exhibition Centre Limited
Room No. 452A, Ministry of Commerce & Industry, DIPP, Udyog Bhawan, New Delhi - 110011, India

Department of Industrial Policy and Promotion Ministry of Commerce & Industry Government of India

Knowledge Partner

DMICDC
Delhi Mumbai Industrial Corridor Development Corporation
Room No 341 B, 3rd Floor Hotel Ashok, Diplomatic Enclave, 50B Chankyapuri, New Delhi - 110021

Employer's Representative

Employer Engineer
Programme Management Consultant (PMC)

AECOM

Preliminary Engineering Architecture Consultants (PEAC)

idom
Av. Del Monasterio de El Escorial, 4, 28049 Madrid, Spain

CPKUKREJA ARCHITECTS
No.D-1, Ashirwad Building, Green Park, New Delhi, Delhi 110016, India

EPC Contractor

L&T Construction
Buildings & Factories
Mount Poonamallee Road, Manapakkam, P.B.No.979, Chennai – 600 089

EPC Contractor's Representatives

Design Consultant
Engineering Design and Research Center (EDRC)
L&T Construction - Buildings & Factories

Architectural Consultant
ARCOP
Arcop Associates Pvt. Ltd.
A-15, Pampose Enclave , G.K.-1
New Delhi, Delhi 110048, India

Structural Proof Consultant
Indian Institute of Technology (IIT) Madras
Sardar Patel Rd, Opposite to C, L.R.I, Adyar, Chennai, Tamil Nadu 600036

MEP Proof Consultant
egis
Egis India Consulting Engineers Pvt. Ltd.
Plot No. 66, Sector 32, Institutional Area, Opp: Zenatix Solutions, Gurugram, Haryana 122001

ICT Proof Consultant
CKR CONSULTING ENGINEERS
CKR Consulting Engineers Pvt. Ltd.
#47/1, 3rd Floor, Narayana Arcade, Subbaramachetty Road, Netkalappa Circle, Basavanagudi, Bengaluru - 560004

Certification

EPC Contractor		LARSEN & TOUBRO LIMITED Construction - Chennai
Design Consultant		
Architectural Consultant		Arcop Associates Pvt. Ltd. New Delhi
Proof Consultant		
Structural	MEP	ICT
PEAC		

Issued by:

Employer / Employer's Engineer

REV	DESCRIPTION	DATE	DSGN	DRWN	CHKD	APPD
R0	ISSUED FOR GFC	06.05.20	NI	HV	AM	AG

Revisions

ARCHITECTURE			FPS		
STRUCTURAL			PHE		
ELECTRICAL			GEOTECH.		
ELV SYSTEM					
HVAC					
CHECKED BY	SIGN	DATE	CHECKED BY	SIGN	DATE

EPC Contractor
L&T Construction
Buildings & Factories

JOB No : O17203

Project Name
DESIGN AND CONSTRUCTION OF INDIA INTERNATIONAL CONVENTION & EXPO CENTRE
SECTOR 25, DWARKA, NEW DELHI, INDIA

Drawing Status
GOOD FOR CONSTRUCTION (GFC)

Drawing No			Rev. No
A	00	0054	R0

Title :
COMBINED BASEMENT -1 FLOOR OVERALL PLAN

EDRC DWG No :	Scale	Sheet Size
O17203-A-SP-00-WD-0054	1:1200	A0

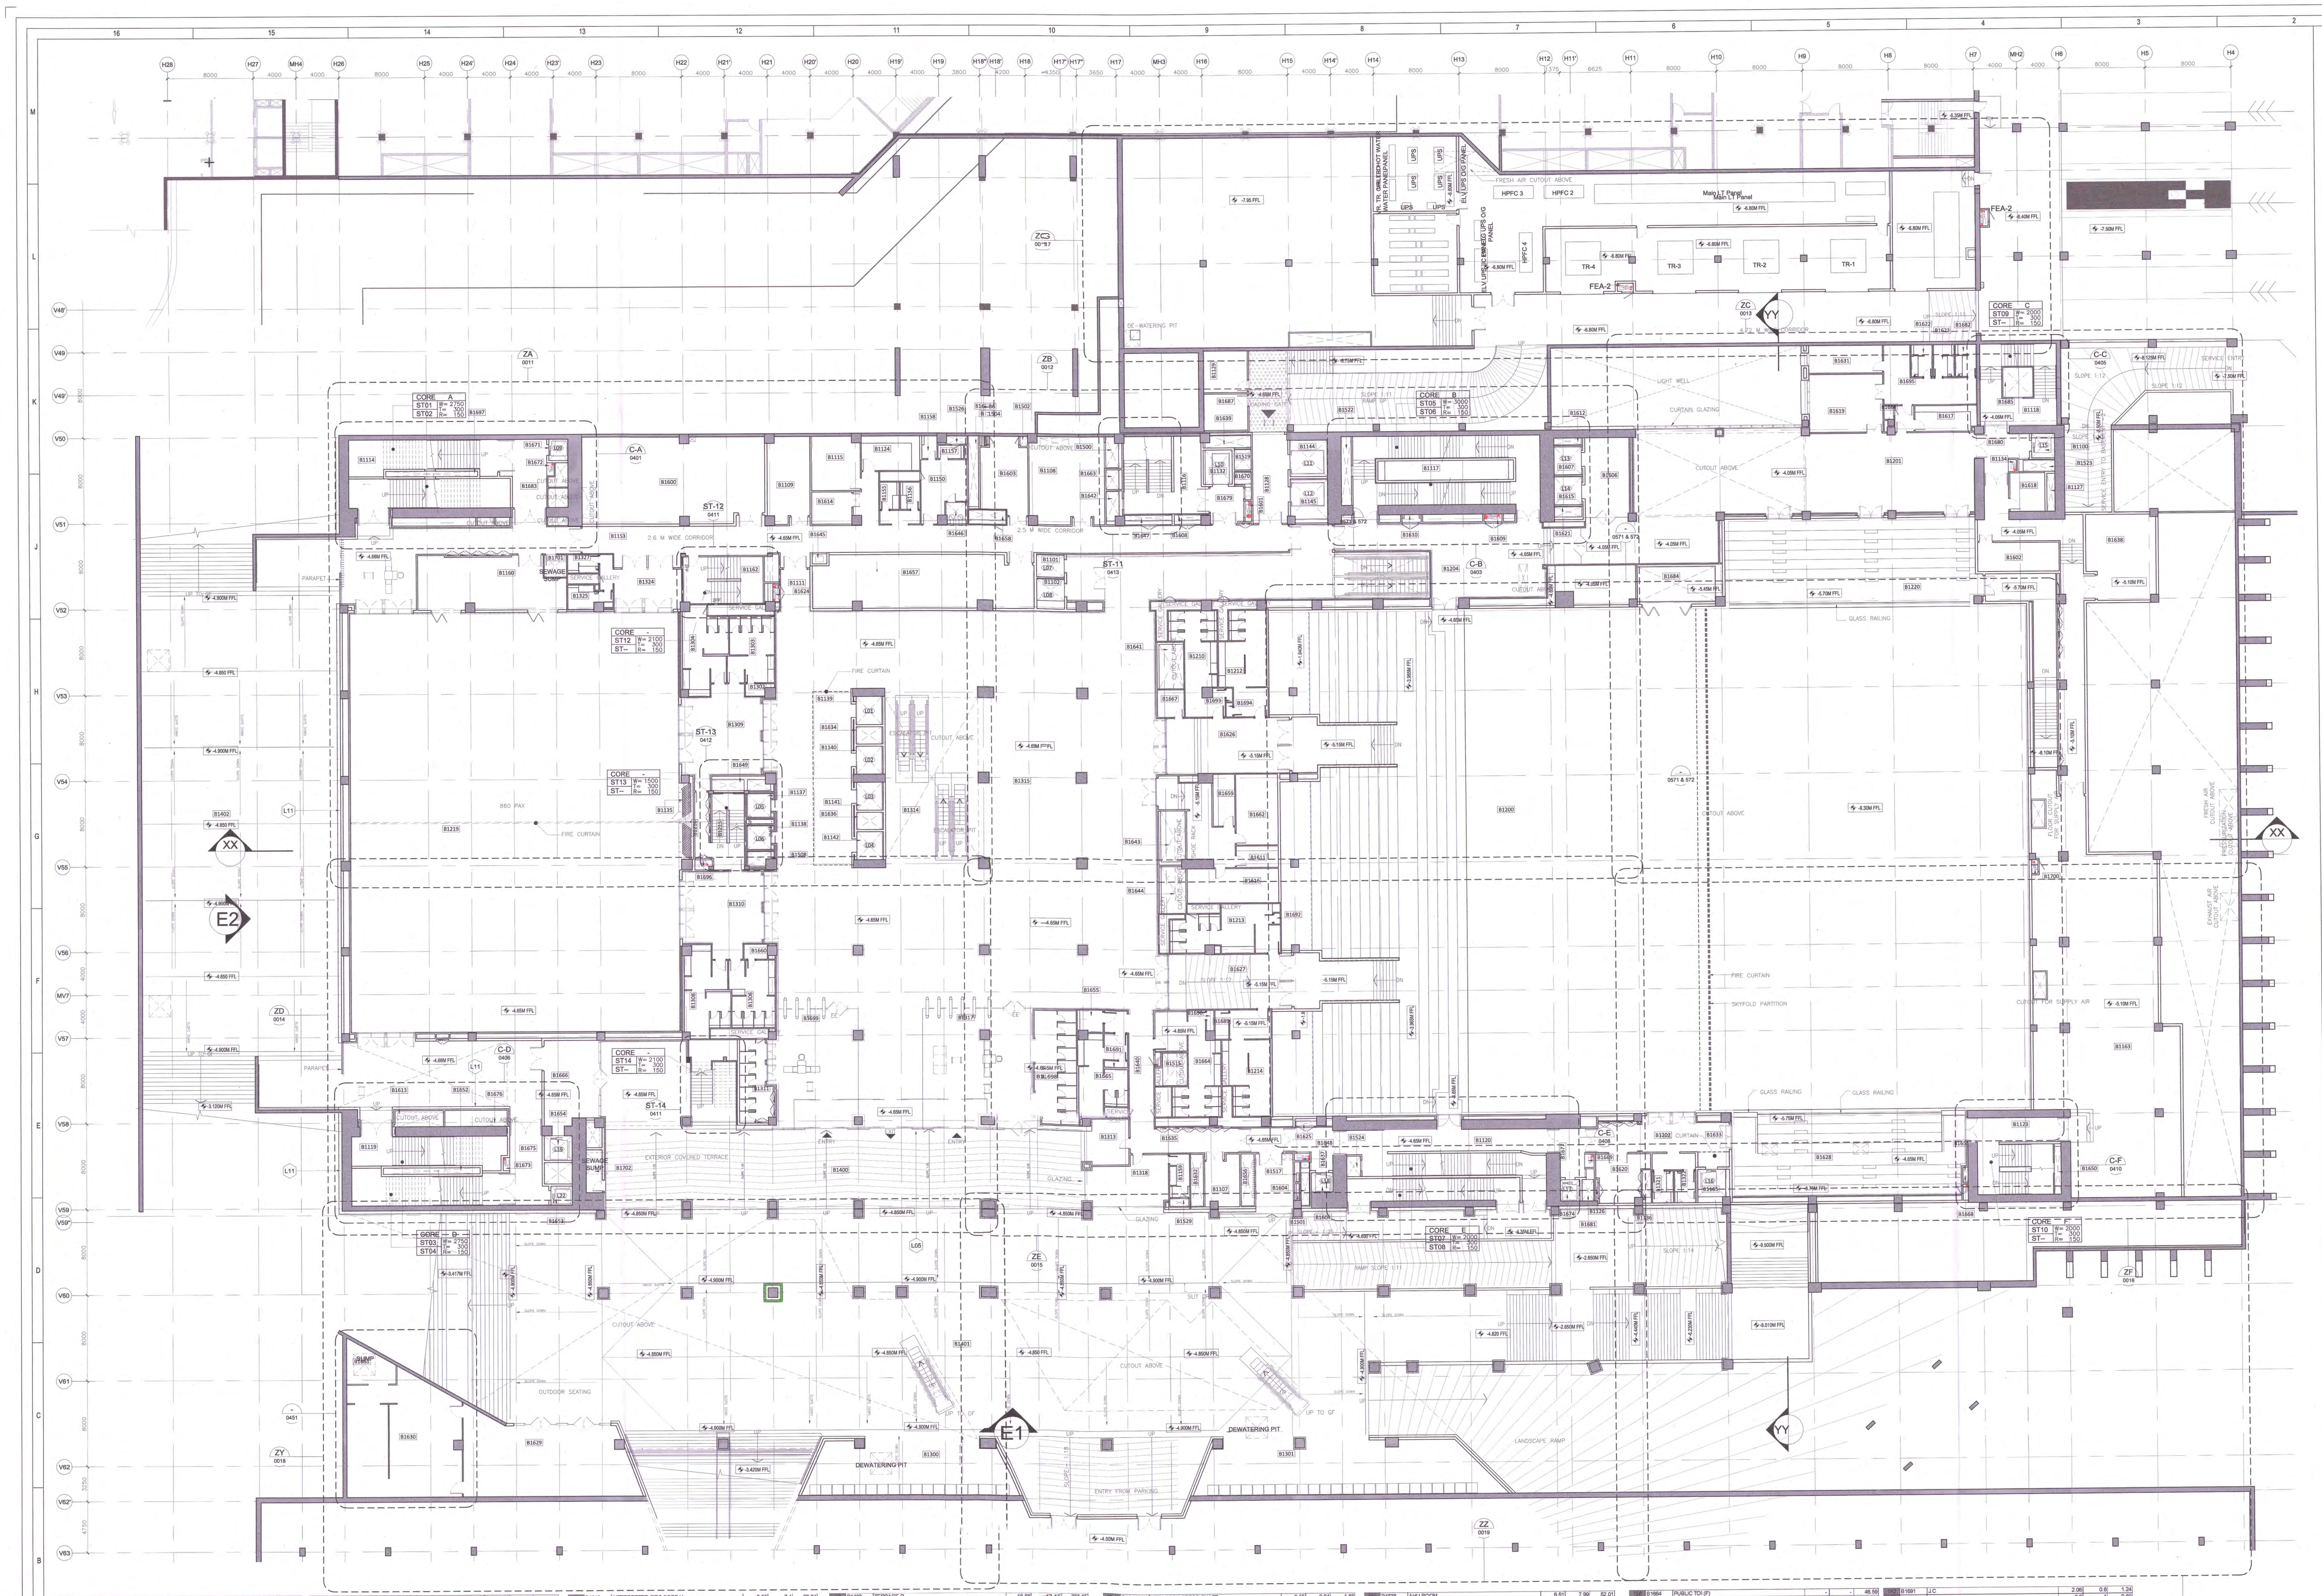

SR.	NUMBER	ROOM	X m	Y m	SQM
1	B1100	ARTISTS LIFT	2.15	2.28	4.90
2	B1101	AUDI LIFT SHAFT B1	2.5	2.05	5.13
3	B1102	AUDI LIFT SHAFT B2	2.5	2	5.00
4	B1107	PTR	3.35	4.94	16.55
5	B1108	ELEC RM	6.82	8.21	56.81
6	B1109	ELEC ROOM C	3.87	7.38	28.34
7	B1111	EMER. EXIT B	2.75	3.53	9.71
8	B1114	EVAC CORE A	15.1	6.37	96.19
9	B1115	FIRST AID EMERGENCY RM	4.58	5.08	23.27
10	B1116	EVAC CORE G	7.25	7.22	52.35
11	B1117	EVACUATION CORE B	17.42	6.42	111.84
12	B1118	EVAC CORE C	7.15	7.65	54.70
13	B1119	EVACUATION CORE D	13.72	6.47	88.77
14	B1120	EVACUATION CORE E	18.57	6.61	122.75
15	B1123	EVACUATION CORE F	7.08	7.17	50.76
16	B1124	FINISHING KITCHEN	3.24	5.45	17.66
17	B1126	ICT SHAFT	0.2	2	0.40
18	B1127	PHE SHAFT 7	0.75	3.52	2.64
19	B1128	LOADING BAY A	3.3	8.28	27.32
20	B1129	LOADING BAY MNGMNT OFFICE A	4.07	3.9	15.87
21	B1132	FIRE TWR LIFT G	2.5	3.2	8.00
22	B1134	FEA-1	0.75	1.12	0.84
23	B1135	MOB PART CLOSET	1.1	7.12	7.83
24	B1136	CHWP SHAFT 2	0.8	2.55	2.04
25	B1137	PARK LIFT SHAFT A	2.15	2.2	4.73
26	B1138	PARK LIFT SHAFT B	2.15	2.2	4.73
27	B1139	PUB LIFT SHAFT A	2.4	2.63	6.31
28	B1140	PUB LIFT SHAFT B	2.4	2.61	6.26
29	B1141	PUB LIFT SHAFT C	2.4	2.61	6.26
30	B1142	PUB LIFT SHAFT D	2.4	2.63	6.31
31	B1144	SERVICE LIFT SHAFT A	3.5	3.4	11.90
32	B1145	SERVICE LIFT SHAFT B	3.5	3.67	12.85
33	B1150	STAFF AREA B	4.31	6.01	25.90
34	B1153	STAFF CIRC C	91.82	1.41	129.47
35	B1155	STAFF TOI A F	1.82	4.9	8.92
36	B1156	STAFF TOI A M	1.82	4.9	8.92
37	B1157	STAFF TOI (F)	2.23	1.25	2.79
38	B1158	STAFF TOI (M)	1.55	2.12	3.29
39	B1159	STAFF TOI COMM	4	1.86	7.44
40	B1160	STORAGE A	-	-	65.00
41	B1162	STAIR 12	7.44	4.36	32.44
42	B1163	TECHNICAL AHU	11.69	31.99	373.96
43	B1165	LIFT	2.6	2.55	6.63
44	B1200	AUDI SEATING AREA A	70.8	46.8	3313.44
45	B1201	AUDI CIRCULATION A	31.95	8.12	259.43
46	B1202	AUDI CIRCULATION B	9.19	2.73	25.09
47	B1204	AUDI LIFT LOBBY A	19.67	7.73	152.05
48	B1210	AUDI TOI A F	-	-	38.27
49	B1212	AUDI TOI A M	-	-	41.64
50	B1213	AUDI TOI B F	-	-	46.86
51	B1214	AUDI TOI B M	-	-	43.02
52	B1215	INTERPRETER CIRC CORE H	2.85	7.1	20.24
53	B1216	INTERPRETER CIRC B	1.49	6.19	9.22
54	B1219	CONF ROOM 1	31.6	39.26	1240.30
55	B1220	VIP SEATS	23.4	7.95	186.03
56	B1300	ACREDITATION MACHINES A	-	-	90.65
57	B1301	ACREDITATION MACHINES B	-	-	132.98
58	B1302	J.C	1.81	1.14	2.06
59	B1303	CC RM TOI A FEMALE	4.39	7.28	31.96
60	B1304	CC RM TOI A MALE	2.51	8.53	21.41
61	B1306	CC RM TOI B (F)	4.18	7.33	30.64
62	B1308	CC RM TOI B (M)	4.14	8.52	35.27
63	B1309	ROOM 1 ENT A	8.48	7.26	61.56
64	B1310	ROOM 1 ENT B	7.44	6.76	50.29
65	B1311	FRISK AREA A	3.4	7.8	26.52
66	B1313	INFO & RECEPTION	4.35	4.29	18.66
67	B1314	LOBBY STAIRS	8.58	16.75	143.72
68	B1315	PUBLIC CIRCULATION AND LOBBY	-	-	1279.60
69	B1317	SECURITY CHECK	23.9	10.84	111.03
70	B1318	TICKET OFFICE & INFO	8	5.1	40.80
71	B1321	VIP TOILETS FEMALE	2	4.61	9.22
72	B1322	VIP TOILETS MALE	2	4.61	9.22
73	B1324	VVIP TOI CIRC	6.33	3.96	25.07
74	B1326	VVIP TOI F	4.23	3.3	13.96
75	B1327	VVIP TOI M	2.89	1.72	4.97
76	B1400	HOLDING AREA	43.6	8	486.10
77	B1401	TERRACE A	67.06	21.87	26.08
78	B1402	TERRACE B	18.58	42.16	783.15
79	B1500	ELEC SHAFT	1.2	2.89	3.47
80	B1501	ELEC SHAFT B	0.25	1.55	0.36
81	B1502	ICT SHAFT	0.7	0.92	0.64
82	B1504	SMOKE EXHAUST SHAFT	1.2	2.89	3.47
83	B1508	PLUMB SHAFT	2.15	1.35	2.90
84	B1515	RA SHAFT	3.04	3.02	9.18
85	B1517	ICT SHAFT	0.25	0.8	0.20
86	B1519	LIFT LOBBY PRESS SHAFT	1.59	1.88	2.99
87	B1522	PRESS SHAFT 5 & 6	0.95	6.42	6.10
88	B1523	PRESS SHAFT 6	2.95	1.05	3.10
89	B1524	PRESS SHAFT 7 & 8	1.32	1.92	2.53
90	B1526	PLUMB SHAFT	1.98	0.77	1.52
91	B1529	PLUMB SHAFT	0.73	1.86	1.36
92	B1600	AHU ROOM	17.05	8.11	138.28
93	B1601	FEA - 2	0.62	1.91	1.18
94	B1602	STR	7.6	2.69	20.44
95	B1603	STR A	3.9	6.79	26.48
96	B1604	LIFT LOBBY PRESS SHAFT 8	0.78	3.88	3.03
97	B1604	FIRE TWR LIFT	2	1.8	3.60
98	B1606	VVIP LIFT LOBBY	4.15	7.44	30.88
99	B1607	VVIP LIFT B	2.55	2.6	6.63
100	B1608	PHE SHAFT 6	2.07	0.49	1.01
101	B1609	FEA-2	1.69	0.71	1.20
102	B1610	ICT SHAFT 2	1.8	0.35	0.63
103	B1611	FEMALE ABLUTION AREA	3.93	2	7.86
104	B1612	LIFT LOBBY PRESS SHAFT	2.55	0.64	1.63
105	B1613	ST PRESS SHAFT	4.26	1.35	5.75
106	B1614	STR B	3.78	3	11.34
107	B1615	VVIP LIFT C	2.55	2.6	6.63
108	B1616	FEMALE PRAYER RM	8.52	3.18	27.09
109	B1617	PANTRY	5.83	2.42	14.11
110	B1618	STORE	3.27	3.59	11.74
111	B1619	VIP LOUNGE	6.9	5.6	38.64
112	B1620	ARTIST GREEN ROOM	5.15	4.36	22.45
113	B1621	LIFT LOBBY PRESS SHAFT	2.55	0.93	2.37
114	B1622	VIP UNISEX PWD	1.98	3	5.94
115	B1623	VIP UNISEX PWD	1.98	3	5.94
116	B1624	FEA-2	1.35	1.69	2.28
117	B1625	PHE SHAFT 1	1.8	0.47	0.85
118	B1626	AUDI ENTRANCE A	11.32	5.18	58.64
119	B1627	AUDI ENTRANCE B	9.3	5.12	47.62
120	B1628	AUDI SEATING AREA B	21.25	7.62	161.93
121	B1629	CAFETERIA	18.71	9.71	129.93
122	B1630	CAFETERIA KITCHEN	8.78	8.88	78.04
123	B1631	SECURITY PERSONNEL	6.89	2.6	17.91
124	B1632	EXHAUST SHAFT	1.1	4.83	5.31
125	B1633	VVIP LIFT LOBBY	3.05	4.17	12.72
126	B1634	LIFT LOBBY PRESS SHAFT	2.4	1.61	3.88
127	B1635	CORRIDOR	-	-	59.64sqm
128	B1636	LIFT LOBBY PRESS SHAFT	2.4	1.61	3.86
129	B1637	FEA - 2	1.47	0.65	0.96
130	B1638	AHU ROOM	6.51	7.99	52.01
131	B1639	EXHAUST SHAFT	4.29	1.12	4.80
132	B1640	FEA-1	1.22	0.63	0.77
133	B1641	RA SHAFT	2.3	4.16	9.57
134	B1642	ST PRESS. SHAFT 3	1.2	2.73	3.28
135	B1643	RA SHAFT	2.3	4.75	10.93
136	B1644	RA SHAFT	2.3	4.35	10.01
137	B1645	DRINKING WATER COOLERS	1.08	0.92	0.99
138	B1646	GARBAGE CHUTE	1.68	1.62	2.72
139	B1647	CHW SHAFT 4	4.42	0.49	2.17
140	B1648	FIRE TWR LIFT LOBBY	2	4.17	8.34
141	B1649	PRESS. SHAFT	5.45	1.02	5.56
142	B1650	PRESS SHAFT 10	0.62	4.69	2.91
143	B1651	PHE SHAFT 8	0.47	1.3	0.61
144	B1652	LIFT LOBBY PRESS SHAFT	9.07	0.57	5.17
145	B1653	FIRE TWR LIFT	2	1.77	3.54
146	B1654	VVIP LIFT	2.6	2.3	5.98
147	B1655	TOI (PH)	2.39	2.05	4.90
148	B1656	FA SHAFT	1.13	4.83	5.46
149	B1657	AHU ROOM	20.15	4.04	81.41
150	B1658	CHWP SHAFT 3	1.2	2.89	3.47
151	B1659	MALE ABLUTION AREA	2	4.79	9.58
152	B1660	J.C	2.16	1.39	3.00
153	B1661	WASHING AREA	-	-	47.12
154	B1662	MALE PRAYER RM	3.93	6.57	25.82
155	B1663	EXHAUST SHAFT	1.2	1.83	2.20
156	B1664	PUBLIC TOI (F)	-	-	48.59
157	B1665	PUBLIC TOI (M)	4.6	7.97	36.66
158	B1666	VIP LIFT LOBBY	5.27	8	42.16
159	B1667	CLOCK ROOM	2.49	2.56	6.37
160	B1668	FEA - 1	0.6	1.1	0.66
161	B1669	FEA 2	0.88	1.22	1.07
162	B1670	LIFT LOBBY PRESS SHAFT	1.59	1.12	1.78
163	B1671	FIRE TWR LIFT A	1.8	2	3.60
164	B1672	FHC	0.6	1.22	0.73
165	B1673	FHC	0.6	1.22	0.73
166	B1674	FIRE TWR LIFT	1.8	2	3.60
167	B1675	FIRE TWR LIFT LOBBY	3.1	6.48	20.09
168	B1676	LV SHAFT	1.54	0.5	0.77
169	B1677	FIRE TWR LIFT LOBBY	2.27	4.57	10.37
170	B1679	LIFT LOBBY	3.09	3.48	10.75
171	B1680	FIRE TWR LIFT LOBBY	4.25	3.53	15.00
172	B1681	LIFT LOBBY PRESS SHAFT	1.08	2	2.16
173	B1682	VIP UNISEX PWD	1.98	3	5.94
174	B1683	FIRE TWR LIFT LOBBY	3.2	6.37	20.38
175	B1684	LEVEL DOCKER	7.33	3.3	24.19
176	B1685	ST PRESS SHAFT	2.8	1.3	3.64
177	B1686	ICT SHAFT	0.2	0.92	0.18
178	B1687	STAFF CONTROL ROOM	4.09	3.4	13.91
179	B1688	J.C	0.9	1.25	1.13
180	B1689	J.C	-1.26	2.62	3.30
181	B1690	J.C	0.7	1.82	1.27
182	B1691	J.C	2.06	0.6	1.24
183	B1692	J.C	0.6	1	0.60
184	B1693	J.C	0.6	1.27	0.76
185	B1694	J.C	0.6	1.31	0.79
186	B1695	VIP LOBBY	-	-	29.50
187	B1696	FEA	1.64	0.95	1.56
188	B1697	ST. PRESS SHAFT 1	8.6	0.48	4.13
189	B1698	FRISK AREA B	3.32	10.57	35.09
190	B1699	SECURITY CHECK	23.9	10.84	60.00
191	B1700	FEA 1	0.6	1.27	0.76
192	B1701	SUMP ROOM	2.08	2.05	4.26
192	B1702	SUMP ROOM	1.5	4	6.00

SHEET NOTES:
1. FOR AUDI SEATING REFER DRG NO. 017203-A-SP-07-WD-0571 & 0572

Key Plan

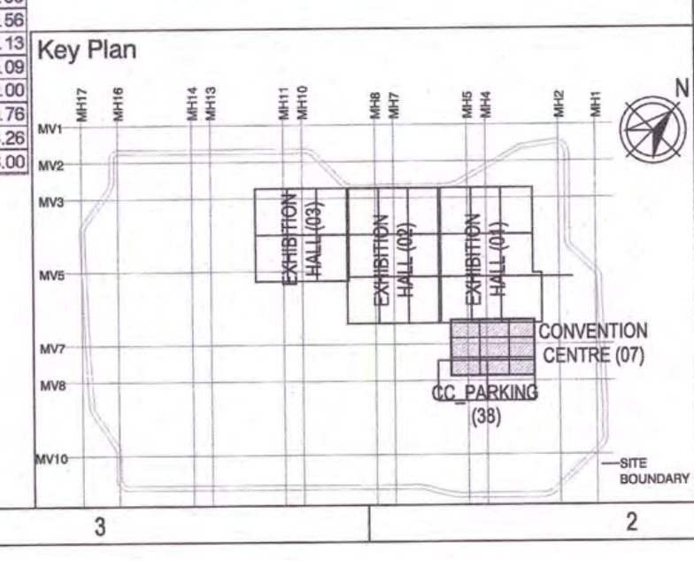

Owner / Employer

India International Convention & Exhibition Centre Limited
Room No. 452A, Ministry of Commerce & Industry, DIPP, Udyog Bhawan, New Delhi - 110011, India

Department of Industrial Policy and Promotion Ministry of Commerce & Industry Government of India

Knowledge Partner

DMICDC
Delhi Mumbai Industrial Corridor Development Corporation
Room No 341 B, 3rd Floor Hotel Ashok, Diplomatic Enclave, 50B Chanakyapuri, New Delhi - 110021

Employer's Representative

Employer Engineer
Programme Management Consultant (PMC)
AECOM

Preliminary Engineering Architecture Consultants (PEAC)

idom
Av. Del Monasterio de El Escorial, 4, 28049 Madrid, Spain

CP KUKREJA ARCHITECTS
No.D-1, Ashirwad Building, Green Park, New Delhi, Delhi 110016, India

EPC Contractor

L&T Construction
Buildings & Factories
Mount Poonamallee Road, Manapakkam,
P.B.No.979, Chennai – 600 089

EPC Contractor's Representatives

Design Consultant
Engineering Design and Research Center (EDRC)
L&T Construction - Buildings & Factories

Architectural Consultant
ARCOP
Arcop Associates Pvt. Ltd.
A-15, Pampose Enclave , G.K.-1
New Delhi, Delhi 110048, India

Structural Proof Consultant
Indian Institute of Technology (IIT) Madras
Sardar Patel Rd, Opposite to C, L.R.I, Adyar, Chennai, Tamil Nadu 600036

MEP Proof Consultant
egis
Egis India Consulting Engineers Pvt. Ltd.
Plot No. 66, Sector 32, Institutional Area,
Opp: Zenatix Solutions, Gurugram,
Haryana 122001

ICT Proof Consultant
CKR CONSULTING ENGINEERS
CKR Consulting Engineers Pvt. Ltd.
#47/1, 3rd Floor, Narayana Arcade,
Subbaramachetty Road, Netkalappa Circle,
Basavanagudi, Bengaluru - 560004

Certification

EPC Contractor
LARSEN & TOUBRO LIMITED Construction - Chennai
Design Consultant
Architectural Consultant
Arcop Associates New Delhi-4
Proof Consultant

Structural	MEP	ICT

PEAC
Reviewed GFC drawing prepared by Contractor and ensured that all preliminary aspects and parameters have been adhered to :
Issued by: Signed on behalf of PEAC Date: 25/07/19
Employer / Employer's Engineer

GENERAL NOTES:

1. ALL DIMENSIONS ARE IN MILLIMETERS, LEVELS IN METERS AND ANGLES IN DEGREES UNLESS OTHERWISE NOTED.
2. THE DRAWING IS TO BE READ AND NOT TO BE SCALED; ONLY WRITTEN DIMENSIONS SHALL BE FOLLOWED.
3. THE DRAWING SHALL BE READ IN CONJUNCTION WITH ALL RELEVANT ARCHITECTURAL, STRUCTURAL AND MEP DRAWINGS.
4. ALL DIMENSIONS SHALL BE VERIFIED at SITE PRIOR TO START OF WORK AND ANY DISCREPANCY SHALL BE BROUGHT TO THE NOTICE OF THE ARCHITECT.
5. +0.00 CORRESPONDS TO +213.90M .
6. FOR EXTERNAL FINISHES LEGEND, REFER DWG NO. A-201, 202 & A-301, 302.

REV	DESCRIPTION	DATE	DSGN	DRWN	CHKD	APPD
R0	GOOD FOR CONSTRUCTION	21-06-19	SS	TR	NK	GS
R0_C	GOOD FOR CONSTRUCTION	10-01-19	SS	TR	NK	GS
R0_B	GOOD FOR CONSTRUCTION	28-12-18	SS	TR	NK	GS

Revisions

CHECKED BY	SIGN	DATE	CHECKED BY	SIGN	DATE
ARCHITECTURE			FPS		
STRUCTURAL			PIPING		
ELECTRICAL			PHE		
ELV SYSTEM			GIS		
HVAC			GEOTECH.		

EPC Contractor
L&T Construction
Buildings & Factories
JOB No : O17203

Project Name
DESIGN AND CONSTRUCTION OF INDIA INTERNATIONAL CONVENTION & EXPO CENTRE
SECTOR 25, DWARKA, NEW DELHI, INDIA

Drawing Status
GOOD FOR CONSTRUCTION
GOOD FOR CONSTRUCTION (GFC)

Drawing No: A 07 0010
Rev. No: R0

Title :
CONVENTION CENTRE
BASEMENT-1 PLAN
-

EDRC DWG No :	Scale :	Sheet Size
O17203 - A - SP - 07 - WD - 0010	1: 200	A0

SR NO	NUMBER	ROOM	X.m	Y.m	SQM
1	B2100	AUDI LIFT A	2.5	2.05	5.13
2	B2101	AUDI LIFT B	2.5	2	5.00
3	B2102	COR B	10.05	4.15	41.71
4	B2105	EVAC CORE G	7.18	7.2	51.70
5	B2106	EVAC CORE B	17.42	6.42	111.84
6	B2107	EVAC CORE E	18.59	6.62	123.00
7	B2112	LOADING LIFT A	2.5	3.2	8.00
8	B2116	PARKING CORE	3	6.97	20.91
9	B2117	PARKING LIFT A	2.15	2.2	4.73
10	B2118	PARKING LIFT B	2.15	2.2	4.73
11	B2119	SERVICE LIFT A	3.5	3.4	11.90
12	B2120	SERVICE LIFT B	3.5	3.67	12.85
13	B2121	STAFF CHANGING RM (F)	-	-	91.52
14	B2122	STAFF CHANGING RM (M)	7.9	12.97	102.46
15	B2124	STAFF CIRC B	-	-	216.85
16	B2125	EVACUATION CORE F	7.05	7.17	50.55
17	B2126	STAFF CIRC D	-	-	34.10
18	B2128	STAFF CONTROL ACCESS	3.64	5.71	20.78
19	B2129	STAFF CONTROL RM	3.41	5.71	19.47
20	B2131	TECH RM AHU A	-	-	861.58
21	B2132	TECH RM AHU B	8.31	4.44	36.04
22	B2135	WORKSHOP RM A	8.42	7.87	66.27
23	B2136	WORKSHOP RM B	11.96	7.87	94.13
24	B2139	ARTIST CIRC	-	-	54.77
25	B2204	AUDI LIFT LOBBY B	45.54	4.26	294.90
27	B2205	AUDITORIUM SEATING AREA	53.7	47.26	2140.44
28	B2208	PUB TOI (F)	-	-	43.29
29	B2209	PUB TOI (M)	-	-	45.71
30	B2301	PARKING LOBBY	-	-	148.12
31	B2302	ARTIFICAL VEGETATION	7.73	37.6	290.65
32	B2506	PRS SHAFT	0.95	6.42	6.10
33	B2600	SECURITY CHECK	8.25	8.74	72.11
34	B2601	STR	3.9	6.82	26.60
35	B2602	ELEC RM	6.92	8.21	56.81
36	B2603	VVIP LIFT LOBBY A	4.37	7.45	32.56
37	B2604	VVIP LIFT A	2.55	2.6	6.63
38	B2605	SERVICE LIFT LOBBY	3.3	8.18	26.99
39	B2606	COR A	4.82	5.43	26.17
40	B2607	CENTRAL COMMAND AND CONTROL	27.64	7.89	218.08
41	B2608	FEA-2	1.5	0.75	1.13
42	B2610	J.C	0.6	1.25	0.75
43	B2612	J.C	2.58	1.35	3.48
44	B2613	VVIP LIFT B	2.55	2.6	6.63
45	B2614	VIP CIRCULATION	-	-	128.47
46	B2615	FEA - 1	1.2	0.65	0.78
47	B2616	LIFT LOBBY PRESS	2.55	0.94	2.40
48	B2617	ELEC RM	6.69	8.19	54.79
49	B2618	LOBBY AREA	31.65	12.72	402.59
50	B2619	AUDI VESTIBULE	23.94	2.85	68.23
51	B2620	REHEARSAL RM 02	4.17	6.5	27.11
52	B2621	LOADING BAY MNGMNT OFFICE B	3.29	5.09	16.75
53	B2622	GARBAGE CHUTE	1.98	1.61	3.19
54	B2623	WASTE ROOM	-	-	51.02
55	B2624	LIFT LOBBY PRESS SHAFT	1.59	1.12	1.78
56	B2625	PHE SHAFT	0.47	1.3	0.61
57	B2626	PHE SHAFT	1.79	0.47	0.84
58	B2627	VIP LIFT	2.6	2.55	6.63
59	B2628	FIRE TWR LIFT E	2	1.8	3.60
60	B2629	FEA-1	0.6	1.2	0.72
61	B2630	RA MASONARY TUNNEL			95.38
62	B2631	PRESS SHAFT	0.62	4.76	2.95
63	B2632	J.C	1.81	0.55	1.00
64	B2634	FEA-2	0.62	2.08	1.29
65	B2635	ICT SHAFT	0.7	0.92	0.64
66	B2636	ELEC SHAFT	1.2	2.71	3.25
67	B2641	PUB TOI A (M)	6.28	4.95	31.09
68	B2642	PUB TOI A (F)	-	-	53.35
69	B2645	CHWP SHAFT 4	4.43	0.49	2.17
70	B2646	SEWAGE SUMP	4	2	8.00
71	B2647	DEWATERING PIT	2	2	4.00
72	B2648	PLUMB SHAFT	1.68	0.6	1.01
73	B2649	ST PRESS. SHAFT	1.2	2.73	3.28
74	B2650	DEWATERING PIT	2	2	4.00
75	B2651	SEWAGE SUMP/J.C	2.41	2.51	6.05
76	B2652	PH.TOI	3.13	1.82	5.70
77	B2653	TOI CIR	3.23	2.3	7.43
78	B2654	J.C	0.6	1.55	0.93
79	B2655	SEWAGE SUMP/J.C	1.98	1.2	2.38
80	B2656	ICT SHAFT	1.8	0.35	0.63
81	B2657	CHWP SHAFT	3	0.93	2.79
82	B2658	J.C	1.4	0.6	0.84
83	B2659	FEA 2	1.52	0.84	1.28
84	B2660	HVAC SMOKE EXHAUST SHAFT	1	6.62	6.62
85	B2661	PHE SHAFT 6	2.07	0.49	1.01
86	B2662	SMOKE EXHAUST SHAFT	4.29	0.95	4.08
87	B2663	SMOKE EXHAUST SHAFT	1.2	1.83	2.20
88	B2664	SA MASONRY TUNNEL	8.12	3.65	29.64
89	B2665	SA MASONRY TUNNEL	8.12	3.65	29.64
90	B2666	SEWAGE SUMP	3.33	3.56	11.85
91	B2667	STORAGE	6.69	36.47	243.98
92	B2668	LIFT LOBBY PRESS	2.57	0.64	1.64
93	B2671	SEWAGE SUMP ROOM	2.2	3.6	7.92
94	B2672	LIFT LOBBY PRESS SHAFT	0.8	3.88	3.10
95	B2673	LIFT LOBBY	2	4.02	8.04
96	B2674	LIFT LOBBY	2.27	4.57	10.37
97	B2675	FIRE TWR LIFT E	1.8	2	3.60
98	B2677	FEA- 1	0.88	1.22	1.07
99	B2678	LIFT LOBBY PRESS SHAFT	1.59	1.88	2.99
100	B2679	FIRE TWR LIFT LOBBY	3.09	3.48	10.75
101	B2680	DRAINAGE SUMP	2	2	4.00
102	B2681	J.C	0.6	1.26	0.75
103	B2682	J.C	2.14	0.6	1.28
104	B2683	EMERGENCY EXIT	5.18	3.52	18.23
105	B2684	ST PRESS SHAFT	2.8	2.8	7.84
106	B2685	ICT SHAFT	0.2	0.92	0.18
107	B2686	STORE	15.8	8.77	138.57
108	B2687	AHU	8.33	5.9	49.15
109	B2688	SEWAGE SUMP	2	2	4.00
110	B2689	STAIRCASE-12	-	-	30.62
111	B2690	STR.A	6.35	2.7	17.16
112	B2691	DRINKING WATER COOLERS	1.03	0.87	0.90
113	BM100	PH TOI	2	2.35	4.70
114	BM101	ARTISTS TOI	3.81	3.15	12.00
115	BM102	ARTISTS CIRC A	-	-	137.98
116	BM104	ARTISTS CIRCULATION B	-	-	104.97
117	BM105	ARTISTS GREEN RM MAIN A	5.56	10.85	60.33
118	BM106	ARTISTS LIFT	2.15	2.28	4.90
119	BM108	CHANGING RM A	2.41	3.87	9.33
120	BM109	CHANGING RM A TOILETS	2.56	3.41	8.73
121	BM110	CHANGING RM B	2.41	3.91	9.42
122	BM111	CHANGING RM B TOILETS	2.56	4.4	11.26
123	BM112	CHANGING RM C	2.41	3.69	8.89
124	BM113	CHANGING RM C TOILETS	2.56	3.4	8.70
125	BM114	CHANGING RM D	2.41	5.96	14.36
126	BM115	CHANGING RM D1 TOILETS	2.55	4.35	11.09
127	BM116	CHANGING RM D2 TOILETS	2.56	3.35	8.58
128	BM117	CHOIR CHANGING RM A	-	-	29.42
129	BM118	CHOIR CHANGING RM B	-	-	27.15
130	BM119	CHOIR TOILETS A (F)	7.85	3.97	31.16
131	BM121	CHOIR TOILETS B (M)	7.85	3.97	31.16
132	BM123	COSTUME RM	8.31	6.39	53.10
133	BM124	EVACUATION CORE C	7.15	7.65	54.70
134	BM126	GREEN RM AREA	9.29	5.58	51.84
135	BM127	LOADING BAY A	7.7	3.49	26.87
136	BM128	LOADING BAY B	8.55	3.5	29.93
137	BM130	ORCHESTRA CHANGING RM A	7.85	7.53	59.11
138	BM131	ORCHESTRA CHANGING RM B	7.82	7.56	59.12
139	BM132	ORCHESTRA TOILETS A	7.85	4.07	31.95
140	BM134	ORCHESTRA TOILETS B (F)	-	-	29.33
141	BM136	REHEARSAL RM 01	5.07	11.49	58.25
142	BM137	HAIR DRESSER	4.22	6.5	27.43
143	BM200	AUDITORIUM STAGE	9.13	42.2	385.29
144	BM600	STORAGE	3.24	3.59	11.63
145	BM601	SERVICE CIRCULATION	-	-	43.40
146	BM602	ARTISTS / STAFF CIRCULATION	4.17	2.85	11.88
147	BM603	VIP DROP OFF	20.63	14.79	305.12
148	BM606	FEA -1	0.75	1.12	0.84
149	BM607	STAIRCASE PRESS SHAFT	2.86	1.08	3.10
150	BM608	SA DUCT	1.2	2.5	3.00
151	BM609	FEA -1	0.6	1.2	0.72
152	BM610	FEA -1	1.22	0.76	0.93
153	BM611	FEA -1	0.6	1.2	0.72
154	BM612	PHE SHAFT	0.75	3.52	2.64
155	BM613	SA DUCT	1.2	2.47	2.96
156	BM614	FEA - 1	1.2	0.55	0.66
157	BM615	SERVICE TUNNEL	8.82	4.35	38.37
158	BM616	FIRE TWR LIFT LOBBY	4.95	2.28	11.29
159	BM617	ARTIST BUFFER SPACE	7.23	3.93	28.41
160	BM618	ARTIST BUFFER SPACE	-	-	28.04
161	BM619	PH.TOI	2.65	2.08	5.51
162	BM620	VIP LIFT LOBBY	3.11	4.09	12.72
163	BM621	FEA -1	1.2	0.67	0.80
164	BM622	FEA - 1	0.97	0.69	0.67
165	BM623	FEA - 1	0.65	1.2	0.78
166	BM624	PARKING LIFT LOBBY	3.5	7.55	26.43
167	BM625	CIRCULATION	-	-	50.22
168	BM626	PUB TOI A (PH)	1.97	2.12	4.18
169	BM627	PARKING CORE LOBBY	-	-	32.77
		TOTAL			9175.97

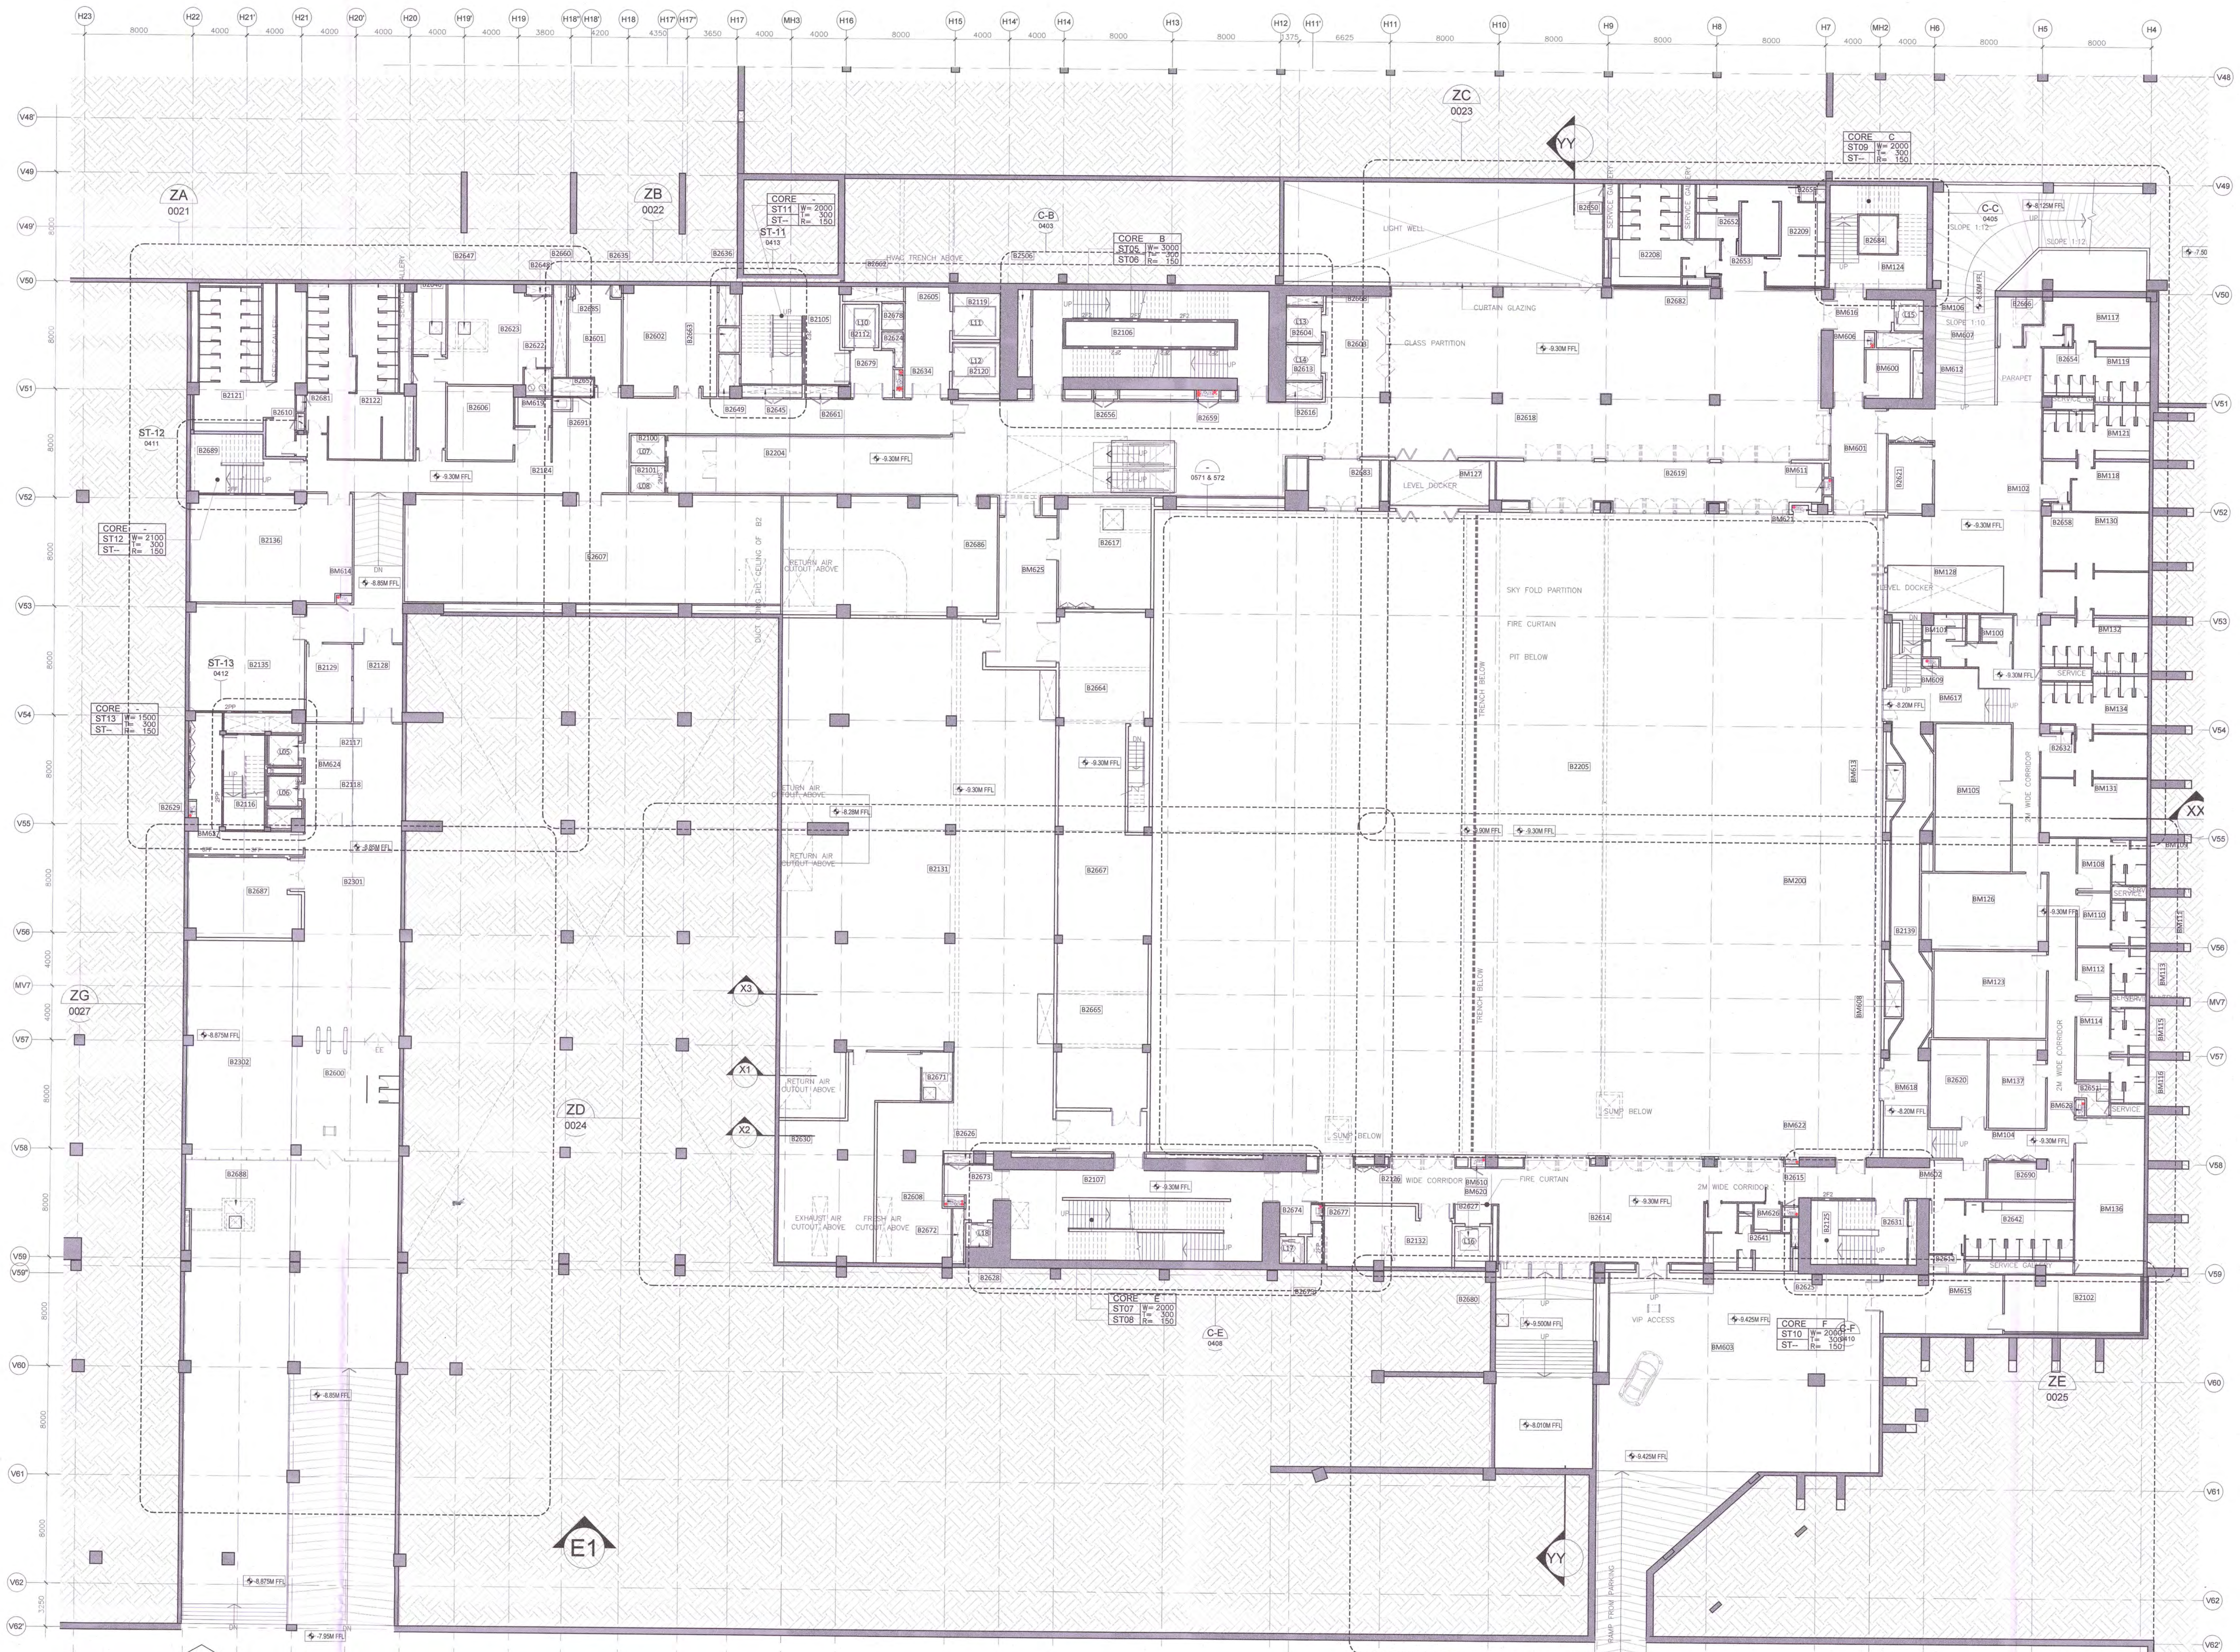

01 FLOOR PLAN BASEMENT -2

REF:

SCALE: 1:200

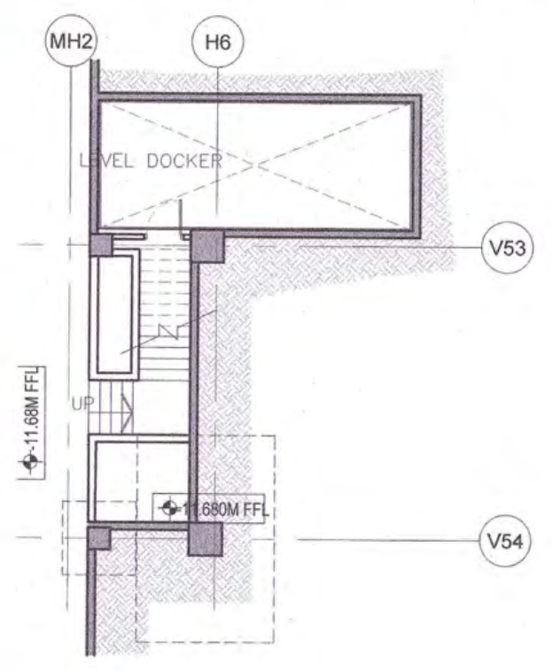

03 PLAN @ -11.680

REF:

SCALE: 1:200

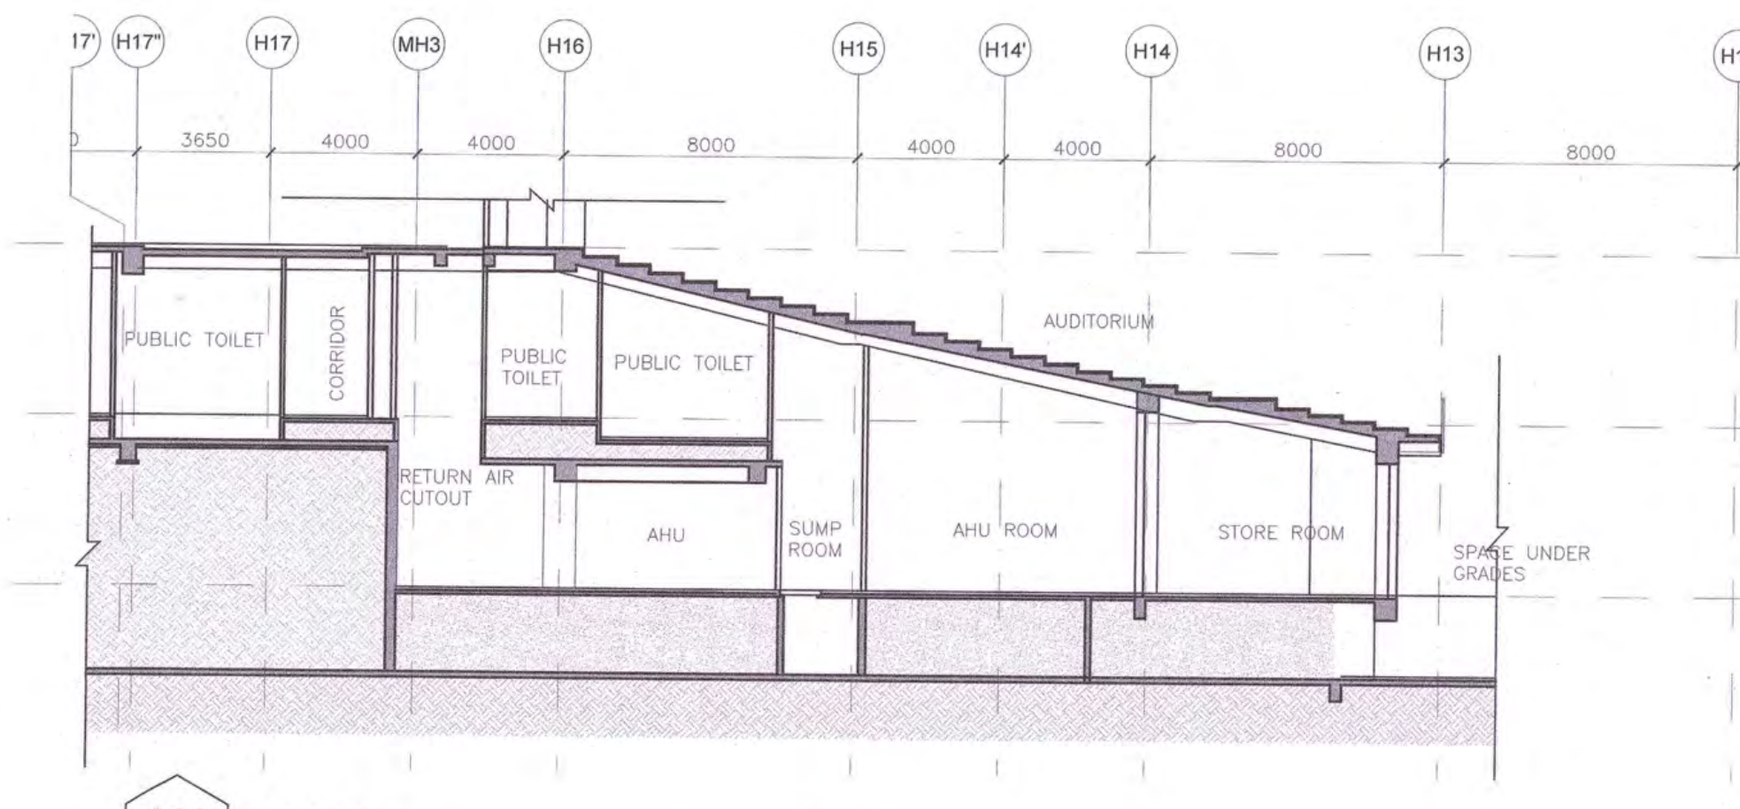

X1 SECTION

REF:

SCALE: 1:100

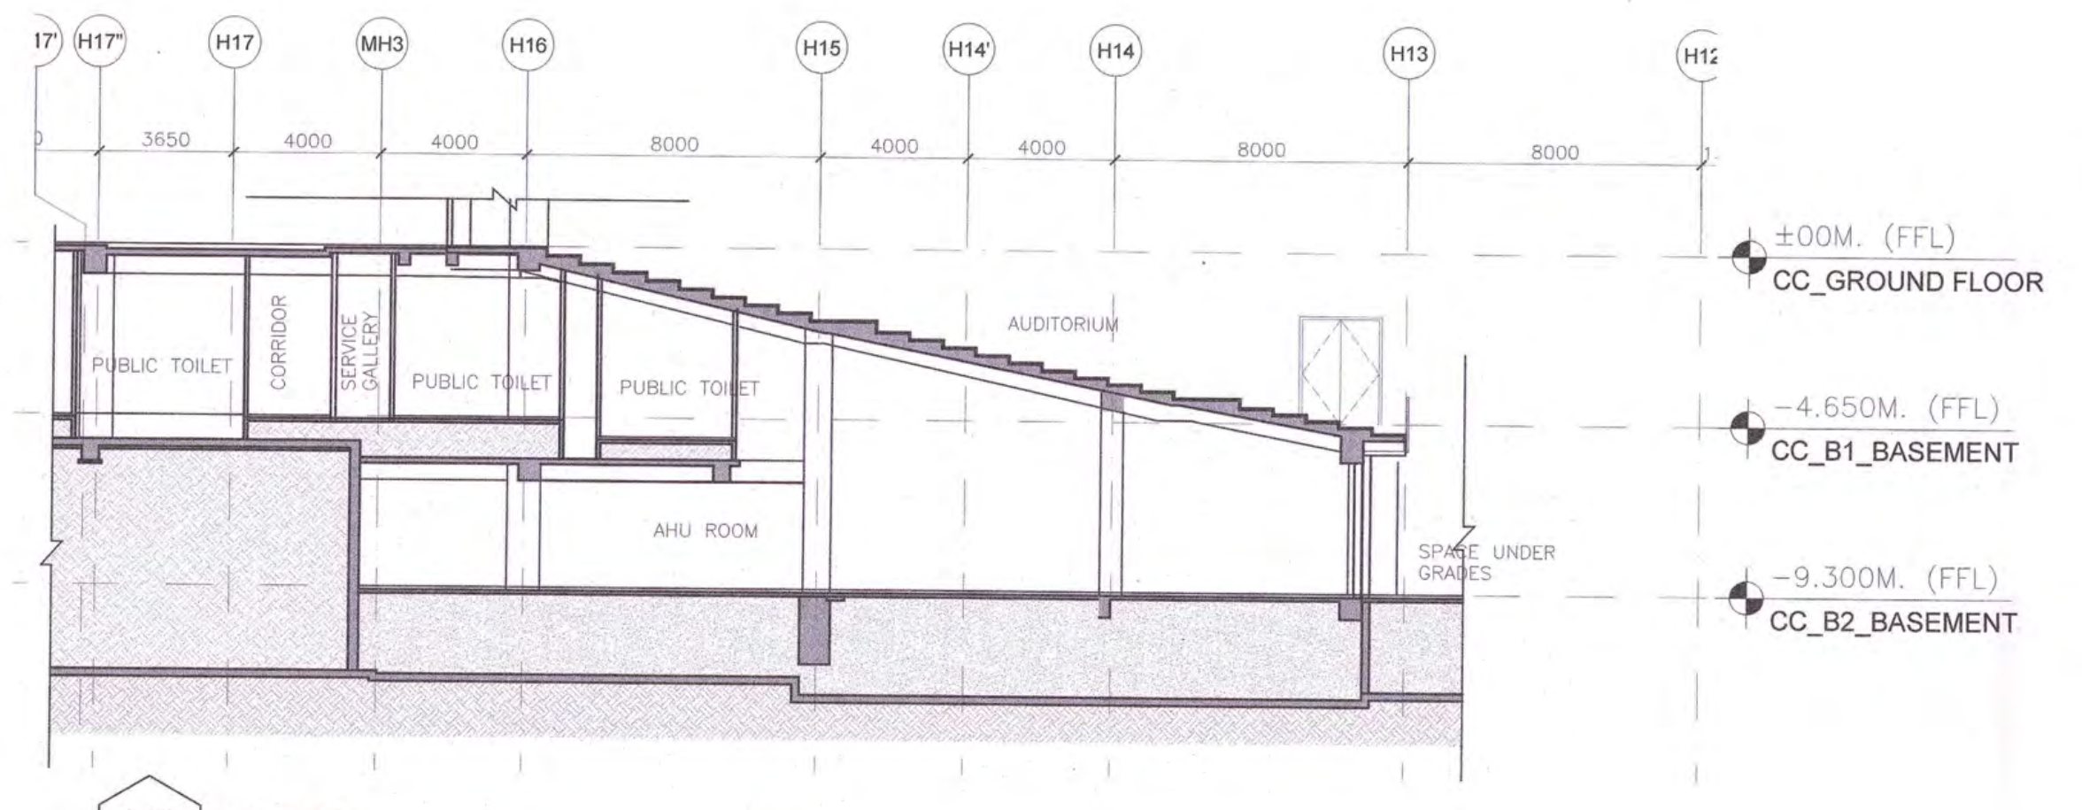

X2 SECTION

REF:

SCALE: 1:100

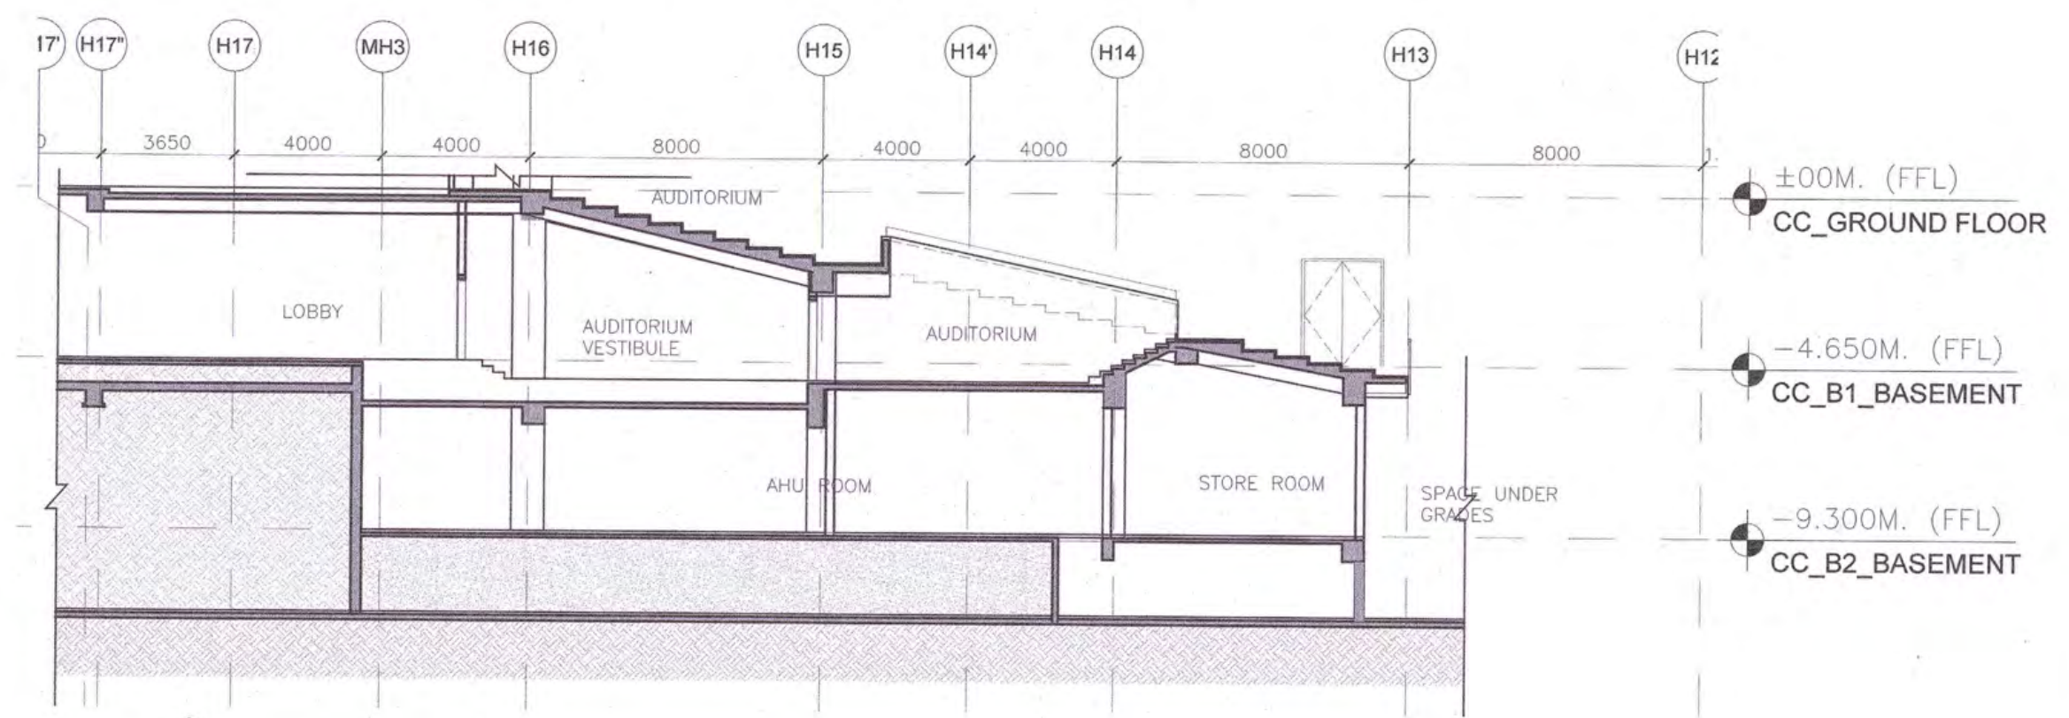

X3 SECTION

REF:

SCALE: 1:100

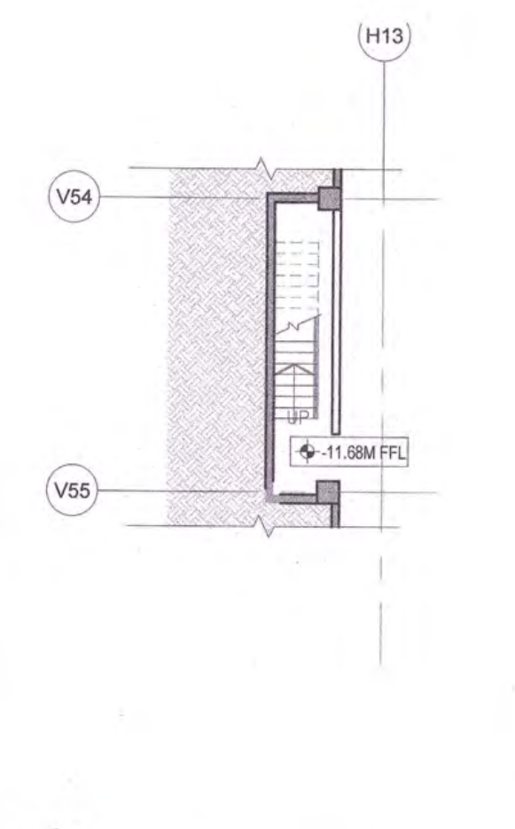

02 PLAN @ -11.680M

REF:

SCALE: 1:200

Key Plan

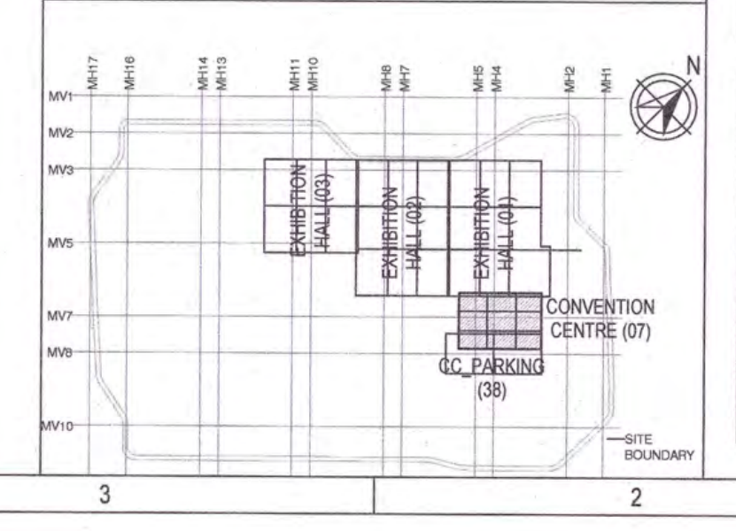

Owner / Employer

India International Convention & Exhibition Centre Limited
Room No. 452A, Ministry of Commerce & Industry, DIPP, Udyog Bhawan, New Delhi - 110011, India

Department of Industrial Policy and Promotion Ministry of Commerce & Industry Government of India

Knowledge Partner

Delhi Mumbai Industrial Corridor Development Corporation
Room No 341 B, 3rd Floor Hotel Ashok, Diplomatic Enclave, 50B Chankyapuri, New Delhi - 110021

Employer's Representative

Employer Engineer

Programme Management Consultant (PMC)

AECOM

Preliminary Engineering Architecture Consultants (PEAC)

idom
Av. Del Monasterio de El Escorial, 4, 28049 Madrid, Spain

CP KUKREJA ARCHITECTS
No.D-1, Ashirwad Building, Green Park, New Delhi, Delhi 110016, India

EPC Contractor

L&T Construction
Buildings & Factories
Mount Poonamallee Road, Manapakkam,
P.B.No.979, Chennai – 600 089

EPC Contractor's Representatives

Design Consultant

Engineering Design and Research Center (EDRC)
L&T Construction - Buildings & Factories

Architectural Consultant

ARCOP
Arcop Associates Pvt. Ltd.
A-15, Pampose Enclave, G.K.-1
New Delhi, Delhi 110048, India

Structural Proof Consultant

Indian Institute of Technology (IIT) Madras
Sardar Patel Rd, Opposite to C, L.R.I, Adyar, Chennai,
Tamil Nadu 600036

MEP Proof Consultant

egis
Egis India Consulting Engineers Pvt. Ltd.
Plot No. 66, Sector 32, Institutional Area,
Opp: Zenatix Solutions, Gurugram,
Haryana 122001

ICT Proof Consultant

CKR CONSULTING ENGINEERS
CKR Consulting Engineers Pvt. Ltd.
#47/1, 3rd Floor, Narayana Arcade,
Subbaramachetty Road, Netkalappa Circle,
Basavanagudi, Bengaluru - 560004

Certification

EPC Contractor

LARSEN & TOUBRO LIMITED

Design Consultant

Architectural Consultant

ARCOP Associates Pvt. Ltd. New Delhi-48

Proof Consultant

Structural	**MEP**	**ICT**
Reviewed GFC drawing prepared by Contractor and ensured that all preliminary aspects and parameters		

PEAC 25/07/19

Issued by:

Employer / Employer's Engineer

GENERAL NOTES:

1. ALL DIMENSIONS ARE IN MILLIMETERS, LEVELS IN METERS AND ANGLES IN DEGREES UNLESS OTHERWISE NOTED.
2. THE DRAWING IS TO BE READ AND NOT TO BE SCALED; ONLY WRITTEN DIMENSIONS SHALL BE FOLLOWED.
3. THE DRAWING SHALL BE READ IN CONJUNCTION WITH ALL RELEVANT ARCHITECTURAL, STRUCTURAL AND MEP DRAWINGS.
4. ALL DIMENSIONS SHALL BE VERIFIED at SITE PRIOR TO START OF WORK AND ANY DISCREPANCY SHALL BE BROUGHT TO THE NOTICE OF THE ARCHITECT.
5. +0.00 CORRESPONDS TO +213.90M .
6. FOR EXTERNAL FINISHES LEGEND, REFER DWG NO. A-201, 202 & A-301, 302.

REV	DESCRIPTION	DATE	DSGN	DRWN	CHKD	APPD
R0	GOOD FOR CONSTRUCTION	18-06-19	SS	TR	NK	GS
R0_C	GOOD FOR CONSTRUCTION	09-01-19	SS	TR	NK	GS
R0_B	GOOD FOR CONSTRUCTION	14-09-18	SS	TR	NK	GS

Revisions

ARCHITECTURE			FPS		
STRUCTURAL			PIPING		
ELECTRICAL			PHE		
ELV SYSTEM			GIS		
HVAC			GEOTECH.		
CHECKED BY	SIGN	DATE	CHECKED BY	SIGN	DATE

EPC Contractor

L&T Construction
Buildings & Factories

JOB No : O17203

Project Name

DESIGN AND CONSTRUCTION OF INDIA INTERNATIONAL CONVENTION & EXPO CENTRE
SECTOR 25, DWARKA, NEW DELHI, INDIA

Drawing Status GOOD FOR CONSTRUCTION

GOOD FOR CONSTRUCTION (GFC)

Drawing No			Rev. No
A	07	0020	R0

Title :

CONVENTION CENTRE
BASEMENT -2 PLAN
-

EDRC DWG No :	Scale :	Sheet Size
O17203 - A - SP - 07 - WD - 0020	1: 200	A0

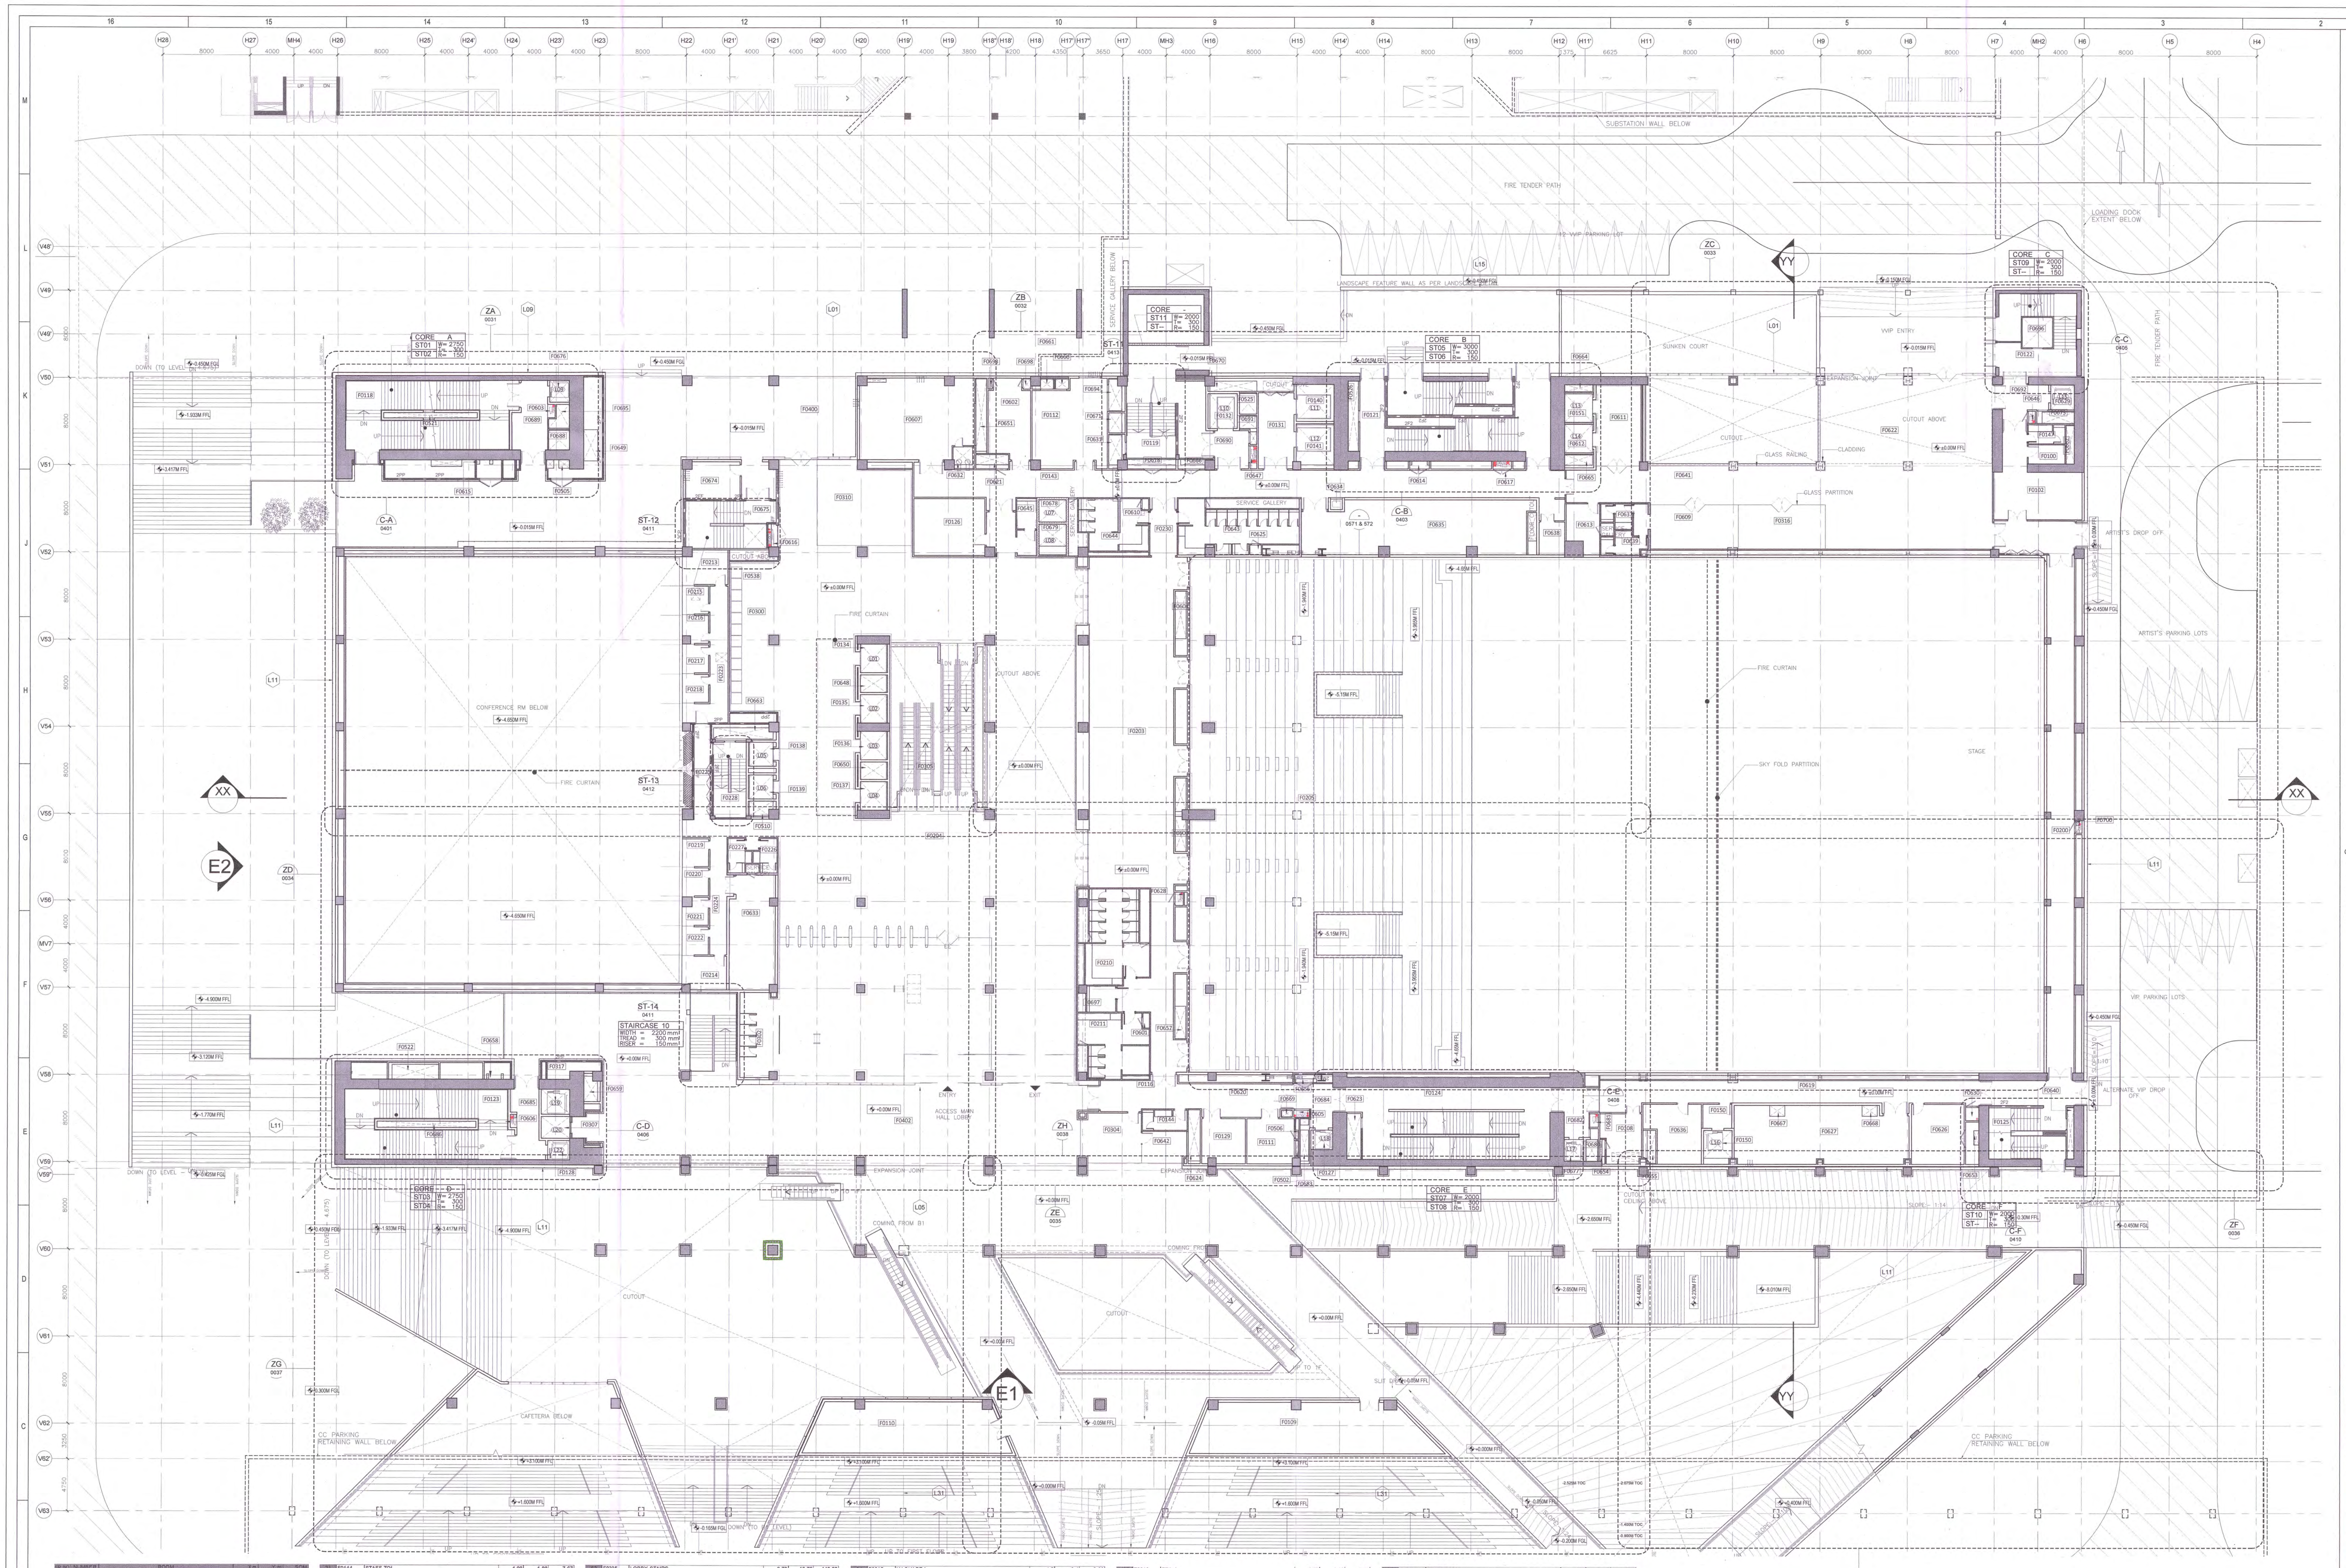

SR. NO.	NUMBER	ROOM	X m	Y m	SQM
1	F0100	ARTISTS ACCESS CONTROL	3.37	1.75	5.90
2	F0102	ARTIST ENTRANCE AND WAITING ROOM	8.1	4.35	35.24
3	F0108	STR	3.83	4.59	17.58
4	F0109	CLOAK RM A	22.03	4.81	99.75
5	F0110	CLOAK RM B	19.54	4.79	70.93
6	F0111	ELEC RM	4.37	4.13	18.05
7	F0112	ELEC RM	6.92	7.15	49.48
8	F0116	EMERGENCY EXIT D	8.5	2.58	21.93
9	F0118	EVAC CORE A	15.03	6.37	95.74
10	F0119	EVAC CORE G	7.18	7.3	52.41
11	F0121	EVAC CORE B	17.42	6.42	111.84
12	F0122	EVAC CORE C	7.15	7.55	53.98
13	F0123	EVAC CORE D	15.58	6.47	100.80
14	F0124	EVAC CORE E	17.13	6.62	113.40
15	F0125	EVAC CORE F	7.08	4.69	33.21
16	F0126	FIRE COMMAND CENTRE	6.52	5.2	33.90
17	F0127	FIRE TWR LIFT A	2	1.8	3.60
18	F0128	FIRE TWR LIFT E	2	1.8	3.60
19	F0129	PTR	4.02	4.16	16.72
20	F0131	LOADING LIFT LOBBY	3.3	6.95	22.94
21	F0132	FIRE TWR LIFT G	2.5	3.2	8.00
22	F0134	PUBLIC LIFT A	2.4	2.63	6.31
23	F0135	PUBLIC LIFT B	2.4	2.61	6.26
24	F0136	PUBLIC LIFT C	2.4	2.61	6.26
25	F0137	PUBLIC LIFT D	2.4	2.63	6.31
26	F0138	PUBLIC LIFT E	2.15	2.2	4.73
27	F0139	PUBLIC LIFT F	2.15	2.2	4.73
28	F0140	SERVICE LIFT A	3.5	3.4	11.90
29	F0141	SERVICE LIFT B	3.5	3.63	12.71
30	F0143	STAFF CIRCULATION	59.7	2.5	149.25
31	F0144	STAFF TOI	4.08	1.88	7.67
32	F0147	TOI	3.37	1.73	5.83
33	F0150	VIP LIFT	2.65	1.96	5.19
34	F0150	VIP LIFT	2.6	2.55	6.63
35	F0151	VVIP LIFT A	2.55	2.6	6.63
36	F0200	AUDI CIRC	2.52	47.24	119.04
37	F0203	AUDI LOBBY	7.8	30.6	238.68
38	F0204	AUDI OUTER LOBBY A	–	–	724.17
39	F0205	AUDI SEATING AREA	15.04	47.25	710.64
40	F0210	AUDI TOI. (F)	–	–	56.26
41	F0211	AUDI TOI. (M)	–	–	37.91
42	F0213	CONTROL RM A	4.2	3.18	13.36
43	F0214	CONTROL RM B	4.09	3.09	12.64
44	F0215	INPTR BOOTH B	2.4	2.57	6.17
45	F0216	INPTR BOOTH B	2.4	2.57	6.17
46	F0217	INPTR BOOTH C	2.4	2.57	6.17
47	F0218	INPTR BOOTH D	2.4	2.57	6.17
48	F0219	INPTR BOOTH E	2.4	2.57	6.17
49	F0220	INPTR BOOTH F	2.4	2.63	6.31
50	F0221	INPTR BOOTH G	2.4	2.57	6.17
51	F0222	INPTR BOOTH H	2.4	2.57	6.17
52	F0223	INPTR CIRC AD	1.73	12.56	26.10
53	F0224	INPTR CIRC EH	1.57	12.48	31.32
54	F0225	INPTR CIRC	1.67	8.69	14.51
55	F0226	INPTR TOI (F)	2.18	3.16	6.89
56	F0227	INPTR TOI (M)	2.18	3.16	6.89
57	F0228	INPTR VERTICAL CORE H	3	6.92	20.76
58	F0230	MAIN HALL B EXTRANCE	2.5	5.36	13.40
59	F0300	ACREDITATION MACHINE	4.57	13.82	63.16
60	F0302	FRISKING AREA	2.73	7.76	21.18
61	F0304	RECPTION COUNTER A	5.68	5.06	28.74
62	F0305	LOBBY STAIRS	8.73	16.75	146.23
63	F0307	PUBLIC LIFT	2.6	2	5.20
64	F0310	INTERIOR VEGETATED AREA	8.74	8.73	76.30
65	F0316	VVIP LOUNGE	7.98	4.06	32.40
66	F0317	VIP LIFT	2.6	2.3	5.98
67	F0400	COVERED TERRACE A	31.81	6.32	460.77
68	F0402	COVERED TERRACE C	43.68	8.57	337.04
69	F0502	ELEC SHAFT	0.25	1.55	0.39
70	F0505	PHE SHAFT	2.1	0.78	1.64
71	F0506	ICT SHAFT C	0.25	0.8	0.20
72	F0510	PLUMB SHAFT	2.15	1.35	2.90
73	F0521	PRESS SHAFT 1	8.6	0.5	4.30
74	F0522	ST PRESS SHAFT 1	4.23	1.4	5.92
75	F0525	LIFT LOBBY PRESS SHAFT	1.59	1.88	2.99
77	F0526	PRESS. SHAFT	2.55	2.6	6.63
78	F0538	PLUMB SHAFT	1.99	0.57	1.13
79	F0600	RA SHAFT	1	6.74	6.74
80	F0601	J.C	0.6	1.37	0.82
81	F0602	STR A	3.9	5.73	22.35
82	F0603	FEA-1 A	0.6	1.22	0.73
83	F0604	RA SHAFT	1	4.42	4.42
84	F0605	FEA - 2	1.3	0.71	0.92
85	F0606	FEA 1	0.6	1.22	0.73
86	F0607	AHU RM	10.51	7.4	77.77
87	F0608	J.C	0.6	1	0.60
88	F0609	VVIP LOUNGE	8.06	4.06	32.72
89	F0610	J.C	0.6	1	0.60
90	F0611	VVIP LIFT LOBBY	4.08	7.45	30.40
91	F0612	VVIP LIFT B	2.55	2.6	6.63
92	F0613	PANTRY A	2.55	2.6	6.63
93	F0614	LV SHAFT	1.8	0.35	0.63
94	F0615	LV SHAFT-1	1.5	0.4	0.60
95	F0616	FEA-2	0.75	2.25	1.69
96	F0617	FEA-2	1.8	0.35	0.63
97	F0618	CHWP SHAFT 4	4.43	0.49	2.17
98	F0619	STAFF CIRC A	–	–	82.96
99	F0620	STAFF CIRC B	7.17	3.06	21.94
100	F0621	CHWP SHAFT 3	3	0.93	2.79
101	F0622	VVIP LOBBY	–	–	266.42
102	F0623	PRESS SHAFT	1.32	4.21	5.56
103	F0624	EXHAUST SHAFT	1.1	4.39	4.83
104	F0625	J.C	1.05	0.9	0.95
105	F0626	STORAGE	4.9	5.47	26.80
106	F0627	AHU RM	16.12	5.47	88.18
107	F0628	FEA - 1	0.74	1.22	0.90
108	F0629	ARTISTS LIFT	2.15	2.28	4.90
109	F0630	FEA SHAFT	2.55	2.6	6.63
110	F0631	ST PRESS SHAFT	1.2	2.73	3.28
111	F0632	GARBAGE CHUTE	1.68	1.62	2.72
112	F0633	MEP	4.17	10.61	44.24
113	F0634	DRINKING WATER COOLERS	1.03	0.94	0.97
114	F0635	AHU	21.52	5.02	108.03
115	F0636	STORAGE	4.05	5.26	21.30
116	F0637	VVIP POWDER RM A	2.9	2.19	6.35
117	F0638	STR RM	2.35	3.01	7.07
118	F0639	VVIP POWDER RM B	4.22	2.29	9.66
119	F0640	PRESS SHAFT	2.55	2.6	6.63
120	F0641	VVIP CIRC	23.69	2.96	70.12
121	F0642	INFO	4.08	3.1	12.65
122	F0643	AUDI TOI. (F)	–	–	51.22
123	F0644	AUDI TOI. (M)	–	–	38.04
124	F0645	PUBLIC TOI (PH)	1.82	2.79	5.08
125	F0646	FEA-1	0.62	1.12	0.69
126	F0647	FEA-2	0.62	2.08	1.29
127	F0648	LIFT PRESS SHAFT	2.4	1.61	3.86
128	F0649	CHWP SHAFT	1.3	2.85	3.71
129	F0650	LIFT PRESS SHAFT	2.4	1.61	3.86
130	F0651	SMOKE EXHAUST SHAFT	1	6.62	6.62
131	F0653	PHE SHAFT	0.47	1.3	0.61
132	F0654	ICT SHAFT	0.2	2	0.40
133	F0655	CHWP SHAFT 2	0.88	3.1	2.73
134	F0656	PHE SHAFT	1.81	0.47	0.85
135	F0657	FA SHAFT	1	2.99	2.99
136	F0658	LV SHAFT 3	1.54	0.31	0.48
137	F0659	PHE SHAFT 2	1.25	2.32	2.90
138	F0660	ELEC SHAFT	1.22	0.92	1.12
139	F0661	ELEC SHAFT	1.18	0.92	1.09
140	F0662	PHE SHAFT	0.75	3.52	2.64
141	F0663	ST PRESS SHAFT	5.45	1.02	5.56
142	F0664	LIFT LOBBY PRESS SHAFT	2.55	0.64	1.63
143	F0665	LIFT LOBBY PRESS SHAFT	2.55	0.94	2.40
144	F0666	PHE SHAFT	2.07	0.49	1.01
145	F0667	SA CUTOUT	1.4	1	1.40
146	F0668	RA CUTOUT	1.4	1	1.40
147	F0669	EX SHAFT	1	0.6	0.60
148	F0670	SMOKE EXHAUST SHAFT	4.22	0.95	4.01
149	F0671	EXHAUST SHAFT	1.2	1.86	2.23
150	F0673	ST PRESS SHAFT	2.95	1.05	3.10
151	F0674	FAN ROOM	5	3.54	17.70
152	F0675	STAIR 12	7.94	4.35	34.54
153	F0676	FIRE LIFT-B	1.8	2	3.60
154	F0677	FIRE LIFT-C	1.8	2	3.60
155	F0678	LIFT SHAFT	2.5	2.04	5.10
156	F0679	LIFT SHAFT	2.5	2	5.00
157	F0680	LIFT LOBBY PRESS	1.15	2	2.30
158	F0681	FEA 1	0.75	1.2	0.90
159	F0682	FIRE TWR LIFT LOBBY	2.27	4.53	10.28
160	F0683	LIFT LOBBY PRESS SHAFT 8	0.82	3.88	3.18
161	F0684	FIRE TWR LIFT LOBBY	2	4.02	8.04
162	F0685	FIRE TWR LIFT LOBBY	2.63	6.47	17.02
163	F0686	LIFT LOBBY PRESS SHAFT 9	9.07	0.57	5.17
164	F0688	LIFT LOBBY PRESS SHAFT 1	1.9	1.8	3.42
165	F0689	FIRE TWR LIFT LOBBY	3.27	6.37	20.83
166	F0690	FIRE TWR LIFT LOBBY	3.09	3.48	10.75
167	F0691	LIFT LOBBY PRESS SHAFT	1.59	1.12	1.78
168	F0692	FIRE TWR LIFT LOBBY	4.25	2.28	9.69
169	F0693	ICT SHAFT	0.2	1	0.20
170	F0694	ELEC SHAFT	1.2	2.89	3.47
171	F0695	ST PRESS SHAFT 2	1.9	2.17	4.12
172	F0696	ST PRESS SHAFT	2.8	2.8	7.84
173	F0697	PUBLIC TOI (PH)	2.57	1.82	4.68
174	F0698	ICT SHAFT	0.7	0.92	0.64
175	F0700	FEA 1	0.57	1.18	0.67
	TOTAL				5835.29

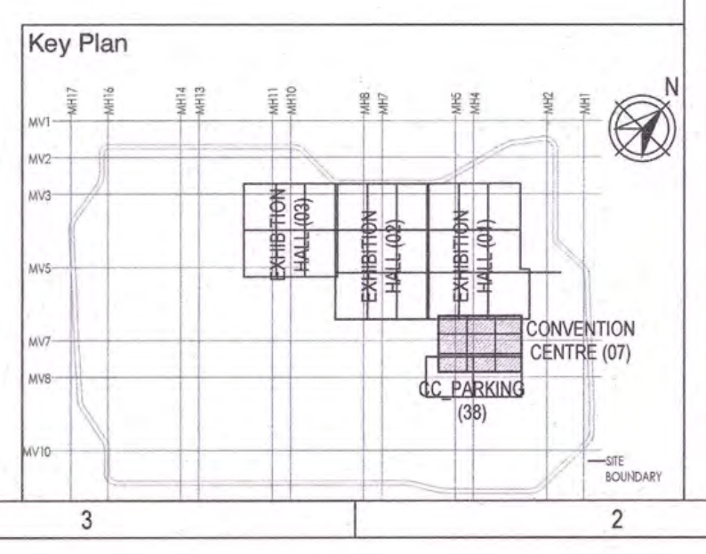

Owner / Employer

India International Convention & Exhibition Centre Limited
Room No. 452A, Ministry of Commerce & Industry, DIPP, Udyog Bhawan, New Delhi - 110011, India

Department of Industrial Policy and Promotion Ministry of Commerce & Industry
Government of India

Knowledge Partner

DMICDC
Delhi Mumbai Industrial Corridor Development Corporation
Room No 341 B, 3rd Floor Hotel Ashok,
Diplomatic Enclave, 50B Chankyapuri,
New Delhi - 110021

Employer's Representative

Employer Engineer
Programme Management Consultant (PMC)

AECOM

Preliminary Engineering Architecture Consultants (PEAC)

idom
Av. Del Monasterio de El Escorial, 4,
28049 Madrid, Spain

CP KUKREJA ARCHITECTS
No.D-1, Ashirwad Building, Green Park,
New Delhi, Delhi 110016, India

EPC Contractor

L&T Construction
Buildings & Factories
Mount Poonamallee Road, Manapakkam,
P.B.No.979, Chennai – 600 089

EPC Contractor's Representatives

Design Consultant
Engineering Design and Research Center (EDRC)
L&T Construction - Buildings & Factories

Architectural Consultant
ARCOP
Arcop Associates Pvt. Ltd.
A-15, Pampose Enclave , G.K.-1
New Delhi, Delhi 110048, India

Structural Proof Consultant
Indian Institute of Technology (IIT) Madras
Sardar Patel Rd, Opposite to C. L.R.I, Adyar, Chennai,
Tamil Nadu 600036

MEP Proof Consultant
egis
Egis India Consulting Engineers Pvt. Ltd.
Plot No. 66, Sector 32, Institutional Area,
Opp: Zenatix Solutions, Gurugram,
Haryana 122001

ICT Proof Consultant
CKR CONSULTING ENGINEERS
CKR Consulting Engineers Pvt. Ltd.
#47/1, 3rd Floor, Narayana Arcade,
Subbaramachetty Road, Netkalappa Circle,
Basavanagudi, Bengaluru - 560004

Certification

EPC Contractor

LARSEN & TOUBRO LIMITED Construction - Chennai

Design Consultant

Architectural Consultant

Arcop Associates Pvt. Ltd. New Delhi-48

Proof Consultant

Structural	MEP	ICT

Reviewed GFC drawing prepared by Contractor and ensured that all preliminary aspects and parameters have been adhered to :

PEAC

Signed on behalf of PEAC Date: 25/07/19

Issued by:

Employer / Employer's Engineer

GENERAL NOTES:

1. ALL DIMENSIONS ARE IN MILLIMETERS, LEVELS IN METERS AND ANGLES IN DEGREES UNLESS OTHERWISE NOTED.
2. THE DRAWING IS TO BE READ AND NOT TO BE SCALED; ONLY WRITTEN DIMENSIONS SHALL BE FOLLOWED.
3. THE DRAWING SHALL BE READ IN CONJUNCTION WITH ALL RELEVANT ARCHITECTURAL, STRUCTURAL AND MEP DRAWINGS.
4. ALL DIMENSIONS SHALL BE VERIFIED at SITE PRIOR TO START OF WORK AND ANY DISCREPANCY SHALL BE BROUGHT TO THE NOTICE OF THE ARCHITECT.
5. +0.00 CORRESPONDS TO +213.90M .
6. FOR EXTERNAL FINISHES LEGEND, REFER DWG NO. A-201, 202 & A-301, 302.

REV	DESCRIPTION	DATE	DSGN	DRWN	CHKD	APPD
R0	GOOD FOR CONSTRUCTION	21-06-19	SS	TR	NK	GS
R0_B	GOOD FOR CONSTRUCTION	24-12-18	SS	TR	NK	GS
R0_A	GOOD FOR CONSTRUCTION	28-08-18	SS	TR	NK	GS

Revisions

CHECKED BY	SIGN	DATE	CHECKED BY	SIGN	DATE
ARCHITECTURE			FPS		
STRUCTURAL			PIPING		
ELECTRICAL			PHE		
ELV SYSTEM			GIS		
HVAC			GEOTECH.		

EPC Contractor
L&T Construction
Buildings & Factories
JOB No : O17203

Project Name
DESIGN AND CONSTRUCTION OF INDIA INTERNATIONAL CONVENTION & EXPO CENTRE
SECTOR 25, DWARKA, NEW DELHI, INDIA

Drawing Status GOOD FOR CONSTRUCTION
GOOD FOR CONSTRUCTION (GFC)

Drawing No			Rev. No
A	07	0030	R0

Title :
CONVENTION CENTRE
GROUND FLOOR PLAN
-

EDRC DWG No :	Scale :	Sheet Size
O17203 - A - SP - 07 - WD - 0030	1: 200	A0