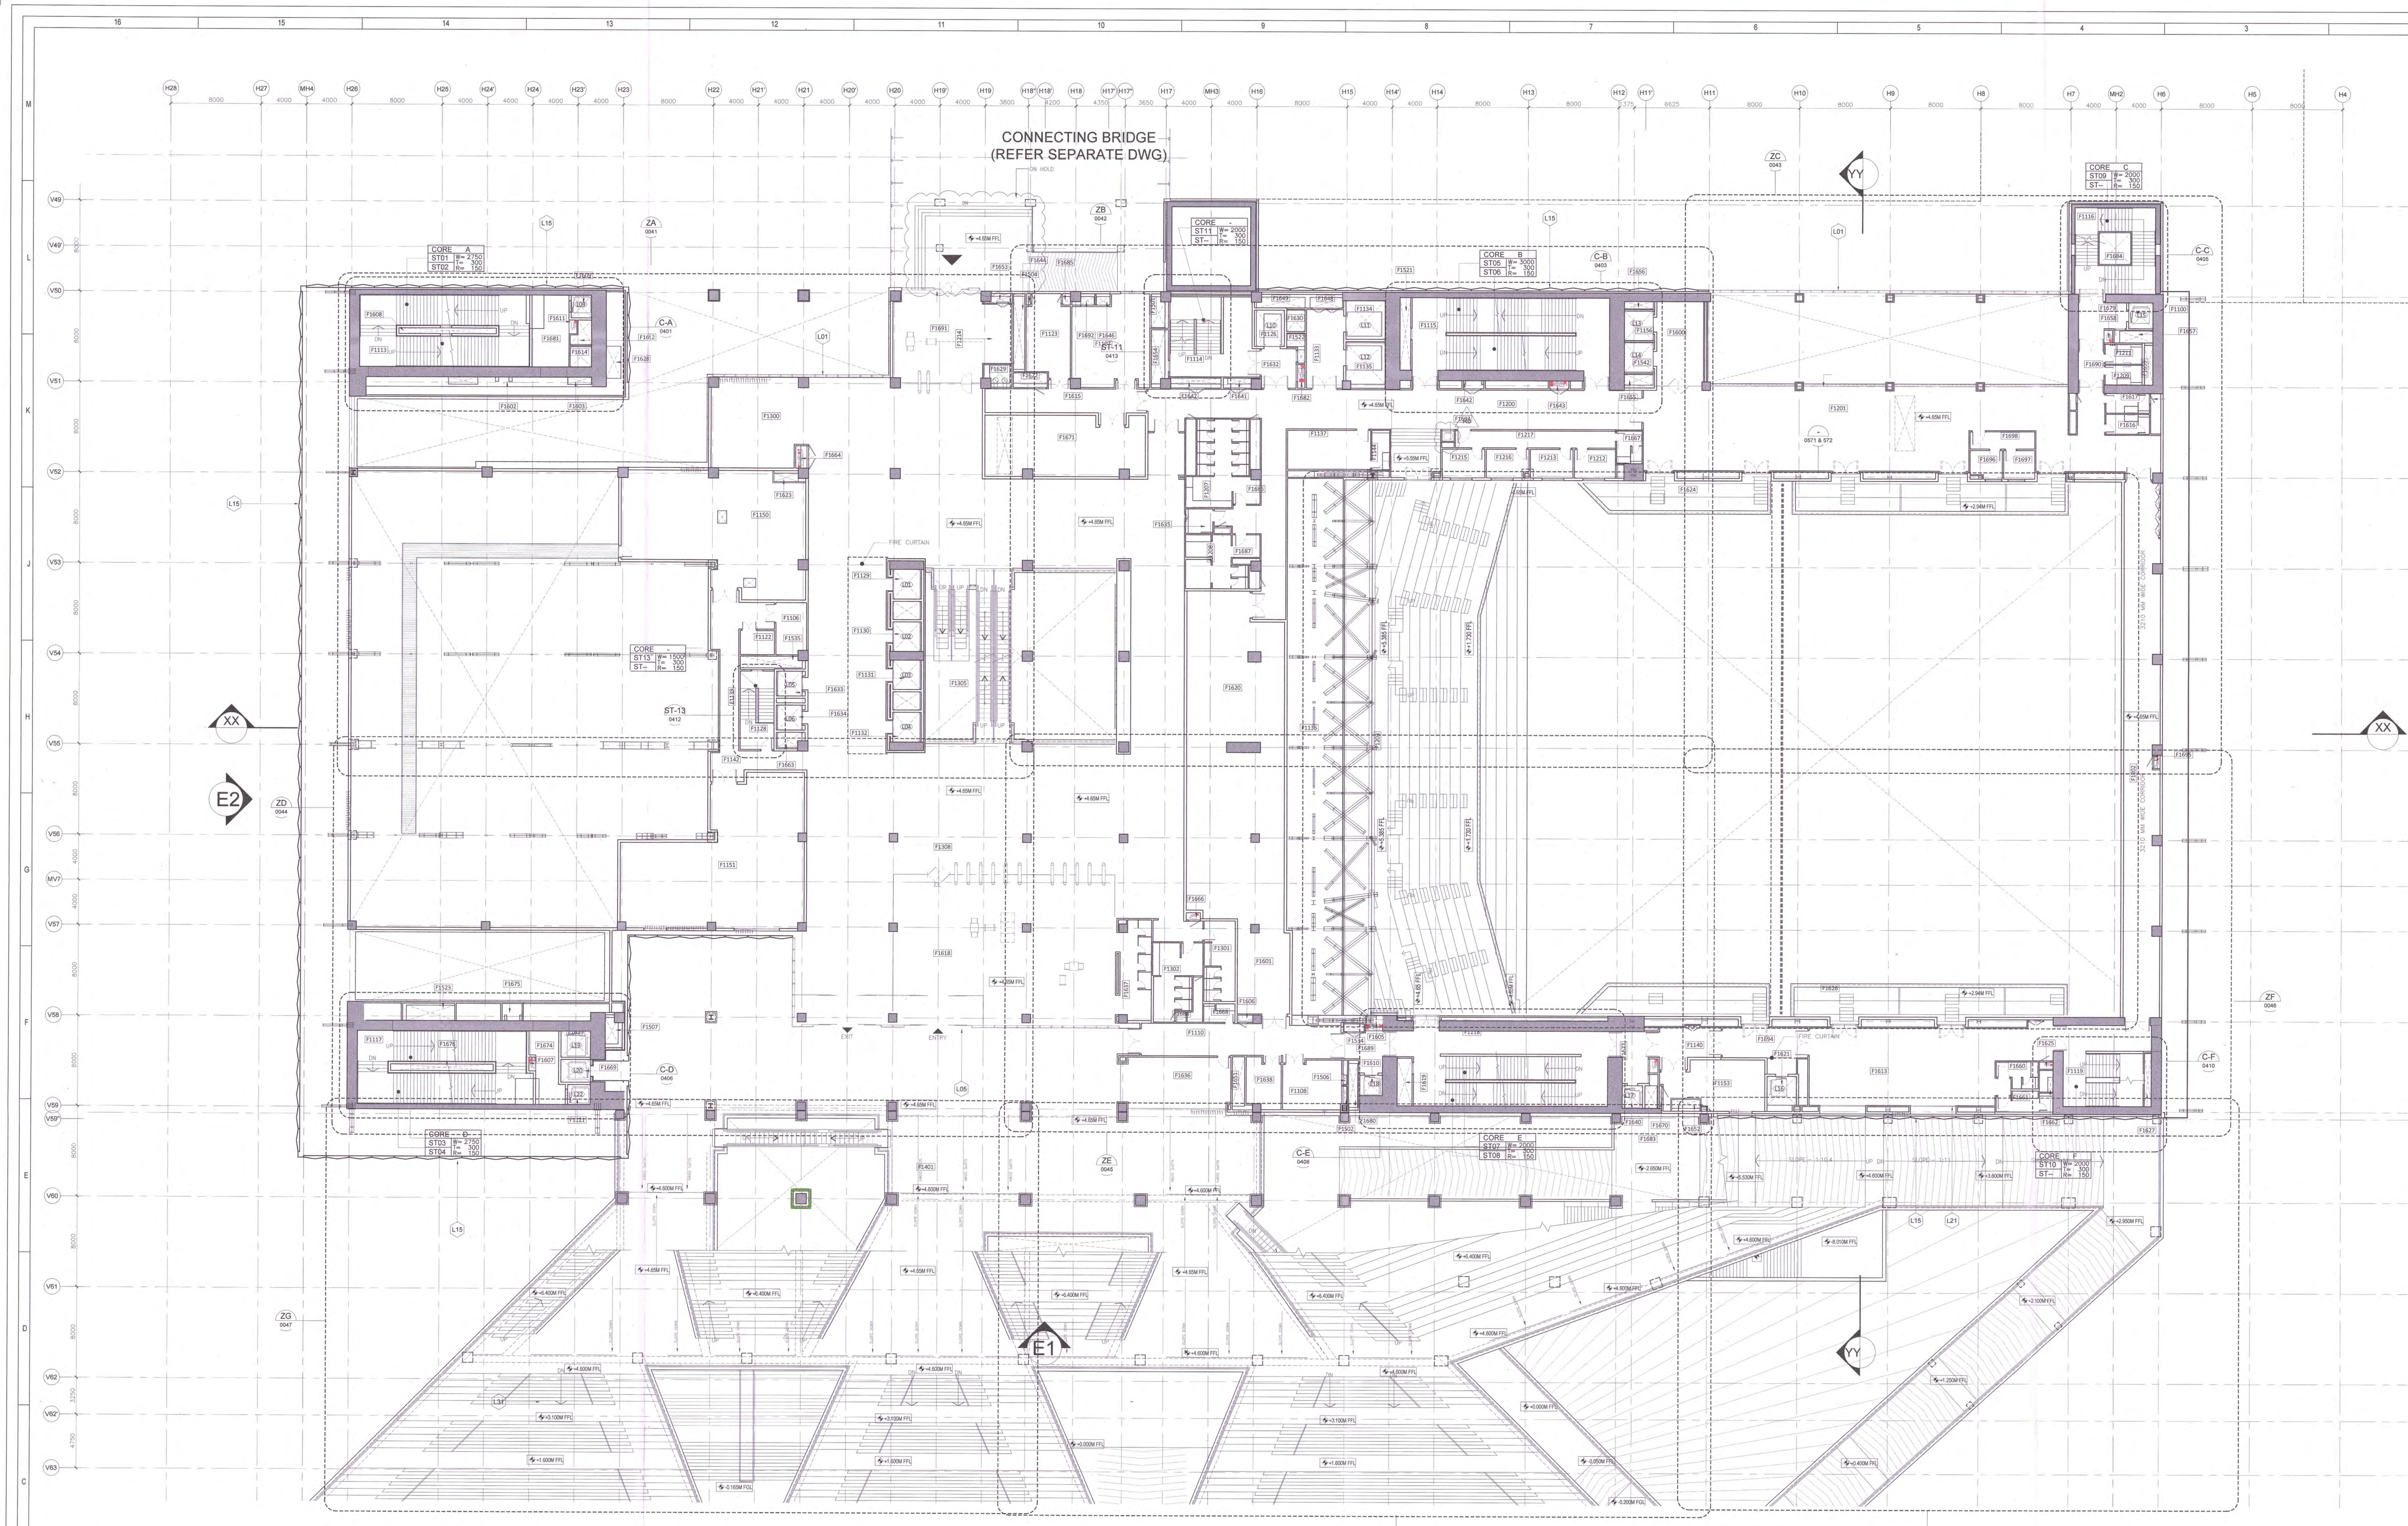


SR. NO	NUMBER	ROOM	X m	Y m	SQM
1	F1100	ARTISTS LIFT	2.15	2.28	4.90
2	F1106	ELEC RM A	2.64	4.6	12.14
3	F1107	ELEC RM B	6.92	7.15	49.48
4	F1108	ELEC RM C	5.22	4.39	22.92
5	F1110	EVAC CIRC A	17.34	2.8	48.55
6	F1113	EVAC CORE A	15.03	6.37	95.74
7	F1114	EVAC CORE G	7.18	7.28	52.27
8	F1115	EVAC CORE B	17.42	6.42	111.84
9	F1116	EVAC CORE C	7.15	7.55	53.98
10	F1117	EVAC CORE D	14.97	6.47	96.86
11	F1118	EVAC CORE E	17.13	6.62	113.40
12	F1119	EVAC CORE F	7.8	7.17	55.93
13	F1121	FIRE TWR LIFT D	2	1.8	3.60
14	F1122	STR	3	2.12	6.36
15	F1123	STR	3.9	5.73	22.35
16	F1126	FIRE TWR LIFT G	2.5	3.2	8.00
17	F1128	PARKING CORE H	3.15	6.92	21.80
18	F1129	PUBLIC LIFT A	2.53	2.7	6.83
19	F1130	PUBLIC LIFT B	2.53	2.7	6.83
20	F1131	PUBLIC LIFT C	2.53	2.7	6.83
21	F1132	PUBLIC LIFT D	2.53	2.73	6.91
22	F1133	SERVICE LIFT LOBBY	6.96	3.3	22.97
23	F1134	SERVICE LIFT A	3.5	3.31	11.59
24	F1135	SERVICE LIFT B	3.5	3.67	12.85
25	F1136	SPACE BELOW GRADES	5.01	47.37	237.32
26	F1137	STAFF AREA A	7.42	3.5	25.97
27	F1139	STAFF CIRC A	1.67	14.22	23.75
28	F1140	STAFF CIRCULATION B	5.85	2.62	15.33
29	F1142	STAFF CIRC D	8.52	1.66	55.25
30	F1144	STAFF PWDR RM	1.53	3.5	5.36
31	F1150	TECH RM AHU B	16.29	7.88	128.37
32	F1151	TECH RM AHU C	16.29	13.8	224.80
33	F1153	TECH RM AHU E	9.03	4.52	40.82
34	F1156	VVIP LIFT	2.55	2.6	6.63
35	F1200	AUDI CIRC A	–	–	222.92
36	F1201	LOBBY / AUDI CIRC B	–	–	441.59
37	F1202	AUDI CIRC C	3.21	47.25	151.67
38	F1203	AUDI SATING AREA	68.71	47.25	3246.55
39	F1207	PUBLIC TOI (F)	6.51	7.98	51.95
40	F1208	PUBLIC TOI. (M)	6.55	4.72	30.92
41	F1209	AUDI TOI B (F)	3.37	1.74	5.86
42	F1211	AUDI TOI B (M)	3.37	1.74	5.86
43	F1212	CONTROL RM A	3.62	2.51	9.09
44	F1213	CONTROL RM B	3.76	2.51	9.44
45	F1214	INFO & RECEPTION (COUNTER)	2.6	5.19	13.49
46	F1215	INTERPRETER RM A	3.76	2.51	9.44
47	F1216	INTERPRETER RM A	3.76	2.51	9.44
48	F1217	INTERPRETER CIRC	13.83	1.6	22.13
49	F1300	CAFE	8.83	8	70.64
50	F1301	PUBLIC TOILET (F)	2.76	7.09	19.57
51	F1302	PUBLIC TOILET(M)	3.41	7	23.87
52	F1305	LOBBY ESCALATORS	7.12	16.74	119.19
53	F1308	PUBLIC CIRC AND LOBBY C	33.33	39.5	1316.54
54	F1401	TERRACE	18.45	14.6	179.94
55	F1501	ELEC SHAFT	1.2	2.75	3.30
56	F1502	ELEC SHAFT	0.35	1.55	0.54
57	F1504	ICT SHAFT	0.2	1	0.20
58	F1506	ICT SHAFT	0.35	0.8	0.28
59	F1507	PHE SHAFT 2	1.15	2.32	2.67
60	F1521	PRESS SHAFT 5 & 6	0.95	6.42	6.10
61	F1522	LIFT LOBBY PRESS SHAFT 3	1.52	1.12	1.70
62	F1523	ST PRESS SHAFT 1	4.26	1.35	5.75
63	F1534	PHE SHAFT 1	1.8	0.7	1.26
64	F1535	PRESS SHAFT	5.45	1.02	5.56
65	F1542	VVIP LIFT	2.55	2.6	6.63
66	F1600	VVIP LIFT LOBBY	4.12	7.45	30.69
67	F1601	TECH RM AHU F	8.63	16.04	138.43
68	F1602	LV SHAFT 1	1.52	0.4	0.61
69	F1603	PHE SHAFT 3	2.08	0.65	1.35
70	F1604	JC	0.65	1.5	0.98
71	F1605	FEA-2	1.3	0.56	0.73
72	F1606	JC	1.39	0.59	0.82
73	F1607	FEA -1	0.59	1.21	0.71
74	F1608	ST PRESS. SHAFT 1	8.6	0.5	4.30
75	F1609	FIRE TWR LIFT SHAFT A	2	1.73	3.46
76	F1610	FIRE TWR LIFT E	2	1.8	3.60
77	F1611	FEA-1	0.6	1.22	0.73
78	F1612	ST PRESS SHAFT 2	1.9	2.17	4.12
79	F1613	LOBBY	17.33	6.69	115.94
80	F1614	LIFT LOOBY PRESS SHAFT 1	2.1	1.8	3.78
81	F1615	STAFF CIRCULATION A	14.2	2.15	30.53
82	F1616	AUDI TOI B (F)	4.92	1.74	8.56
83	F1617	AUDI TOI B (M)	4.92	1.74	8.56
84	F1618	SECURITY CHECK	28.32	7.97	225.71
85	F1619	PRESS. SHAFT 7 & 8	1.32	4.21	5.56
86	F1620	TECH RM AHU	8.59	20.46	175.75
87	F1621	VIP LIFT	2.6	2.55	6.63
88	F1622	CHWP SHAFT	3	0.93	2.79
89	F1623	PHE SHAFT	1.98	0.75	1.49
90	F1624	VIP SEATS	41.07	2.65	117.47
91	F1625	FEA - 1	1.22	0.75	0.92
92	F1626	VIP SEATS	–	–	108.97
93	F1627	ST PRESS SHAFT 10	0.62	4.76	2.95
94	F1628	CHWP SHAFT	1.3	2.85	3.71
95	F1629	GARBAGE CHUTE	1.68	1.62	2.72
96	F1630	LIFT LOBBY PRESS SHAFT 2	1.52	1.88	2.86
97	F1632	FIRE TWR LIFT LOBBY G	3.09	3.48	10.75
98	F1633	PUBLIC LIFT E	2	2.2	4.40
99	F1634	PUBLIC LIFT F	2	2.2	4.40
100	F1635	TOI. (PH)	2.4	1.97	4.73
101	F1636	TICKETING BOOTH AND FRONT OFFICE	9.71	4.62	44.86
102	F1637	FRISKING BOOTH	3.07	9.05	27.78
103	F1638	STR	3.09	4.14	12.79
104	F1639	VVIP LIFT SHAFT E	2.6	2.3	5.98
105	F1640	FIRE TWR LIFT E	1.8	2	3.60
106	F1641	PHE SHAFT 6	2.07	0.49	1.01
107	F1642	LV SHAFT 2	1.8	0.71	1.28
108	F1643	FEA - 2	1.51	0.73	1.10
109	F1644	SMOKE EXHAUST SHAFT	1	6.44	6.44
110	F1646	ELEC SHAFT	1.22	0.75	0.92
111	F1647	CHWP SHAFT 4	4.43	0.49	2.17
112	F1648	SMOKE EXHAUST SHAFT	2.88	0.95	2.74
113	F1649	SMOKE EXHAUST SHAFT	4.22	0.95	4.01
114	F1651	EXHAUST SHAFT	1.1	4.14	4.55
115	F1652	CHWP SHAFT 2	2.53	0.8	2.02
116	F1653	PHE SHAFT 5	1.85	0.6	1.11
117	F1654	ST PRESS SHAFT	1.05	4.79	5.03
118	F1655	LIFT LOBBY PRESS SHAFT	2.55	2.6	6.63
119	F1656	LIFT LOBBY PRESS SHAFT	2.55	2.6	6.63
120	F1657	LIFT LOBBY PRESS SHAFT 10	2.95	1.05	3.10
121	F1658	FEA 1	0.75	1.12	0.84
122	F1659	PHE SHAFT 7	0.75	3.42	2.57
123	F1660	VIP TOI. (M)	3.73	2.42	9.03
124	F1661	VIP TOI. (F)	5.05	1.97	9.95
125	F1662	PHE SHAFT 8	0.45	1.3	0.59
126	F1663	PLUMB SHAFT	2.1	1.2	2.52
127	F1664	FEA - 2	1	1.97	1.97
128	F1666	FEA - 1	1.25	0.64	0.80
129	F1667	STAFF PWDR RM	2.26	2.88	6.51
130	F1668	STAFF TOI	1.39	0.58	0.81
131	F1669	PUBLIC LIFT	2	1.97	3.94
132	F1670	ICT SHAFT	0.2	2	0.40
133	F1671	AHU	14.18	5.4	76.57
134	F1674	FIRE TWR LIFT LOBBY D	2.62	6.48	16.98
135	F1675	LV SHAFT	1.52	0.3	0.46
136	F1676	LIFT LOBBY PRESS SHAFT 9	9.07	0.57	5.17
137	F1677	FIRE TWR LIFT LOBBY E	2.27	4.57	10.37
138	F1679	LIFT LOBBY	4.25	2.33	9.90
139	F1680	LIFT LOBBY PRESS SHAFT 8	0.72	3.88	2.79
140	F1681	LIFT LOBBY A	3.27	6.37	20.85
141	F1682	FEA 2	0.62	2.08	1.29
142	F1683	LIFT LOBBY PRESS SHAFT 7	1.08	2	2.16
143	F1684	ST PRESS SHAFT	2.6	1.2	3.12
144	F1685	ICT SHAFT	0.7	1	0.70
145	F1686	J.C	0.6	2.31	1.39
146	F1687	J.C	1.4	0.23	0.32
147	F1688	J.C	0.93	0.9	0.84
148	F1689	FIRE TWR LIFT LOBBY	3.43	2.28	7.82
149	F1690	AUDI TOI (CIRC)	2.28	3.49	7.96
150	F1691	SECURITY CHECK	7.93	7.62	60.43
151	F1692	ELEC SHAFT	1.18	0.75	0.89
152	F1693	DRINKING WATER COOLERS	1.04	0.9	0.94
153	F1694	VIP LIFT LOBBY	–	–	22.51
154	F1695	FEA 1	0.57	1.18	0.67
155	F1696	INTERPRETER ROOM	2.86	2.51	7.18
156	F1697	INTERPRETER ROOM	2.76	2.51	6.93
157	F1698	INTERPRETER CIRCULATION	5.75	1.5	8.63
	TOTAL				9112.78

Owner / Employer

India International Convention & Exhibition Centre Limited
Room No. 452A, Ministry of Commerce & Industry, DIPP, Udyog Bhawan, New Delhi - 110011, India

Department of Industrial Policy and Promotion Ministry of Commerce & Industry Government of India

Knowledge Partner

Delhi Mumbai Industrial Corridor Development Corporation
Room No 341 B, 3rd Floor Hotel Ashok, Diplomatic Enclave, 50B Chankyapuri, New Delhi - 110021

Employer's Representative

Employer Engineer
Programme Management Consultant (PMC)
AECOM

Preliminary Engineering Architecture Consultants (PEAC)

idom — Av. Del Monasterio de El Escorial, 4, 28049 Madrid, Spain
CP KUKREJA ARCHITECTS — No.D-1, Ashirwad Building, Green Park, New Delhi, Delhi 110016, India

EPC Contractor

L&T Construction
Buildings & Factories
Mount Poonamallee Road, Manapakkam, P.B.No.979, Chennai – 600 089

EPC Contractor's Representatives

Design Consultant
Engineering Design and Research Center (EDRC)
L&T Construction - Buildings & Factories

Architectural Consultant
Arcop Associates Pvt. Ltd.
A-15, Pampose Enclave, G.K.-1
New Delhi, Delhi 110048, India

Structural Proof Consultant
Indian Institute of Technology (IIT) Madras
Sardar Patel Rd, Opposite to C, L.R.I, Adyar, Chennai, Tamil Nadu 600036

MEP Proof Consultant
Egis India Consulting Engineers Pvt. Ltd.
Plot No. 66, Sector 32, Institutional Area, Opp: Zenatix Solutions, Gurugram, Haryana 122001

ICT Proof Consultant
CKR Consulting Engineers Pvt. Ltd.
#47/1, 3rd Floor, Narayana Arcade, Subbaramachetty Road, Netkalappa Circle, Basavanagudi, Bengaluru - 560004

Certification

EPC Contractor
Design Consultant
Architectural Consultant
Proof Consultant
Structural | MEP | ICT
Reviewed GFC drawing prepared by Contractor and ensured that all preliminary aspects and parameters have been adhered to
PEAC
Signed on behalf of PEAC Date: 25/07/19
Issued by:
Employer / Employer's Engineer

GENERAL NOTES:

1. ALL DIMENSIONS ARE IN MILLIMETERS, LEVELS IN METERS AND ANGLES IN DEGREES UNLESS OTHERWISE NOTED.
2. THE DRAWING IS TO BE READ AND NOT TO BE SCALED; ONLY WRITTEN DIMENSIONS SHALL BE FOLLOWED.
3. THE DRAWING SHALL BE READ IN CONJUNCTION WITH ALL RELEVANT ARCHITECTURAL, STRUCTURAL AND MEP DRAWINGS.
4. ALL DIMENSIONS SHALL BE VERIFIED at SITE PRIOR TO START OF WORK AND ANY DISCREPANCY SHALL BE BROUGHT TO THE NOTICE OF THE ARCHITECT.
5. +0.00 CORRESPONDS TO +213.90M .
6. FOR EXTERNAL FINISHES LEGEND, REFER DWG NO. A-201, 202 & A-301, 302.

REV	DESCRIPTION	DATE	DSGN	DRWN	CHKD	APPD
R0	GOOD FOR CONSTRUCTION	21-06-19	SS	TR	NK	GS
R0_B	GOOD FOR CONSTRUCTION	17-12-18	SS	TR	NK	GS
R0_A	GOOD FOR CONSTRUCTION	28-08-18	SS	TR	NK	GS

Revisions

ARCHITECTURE			FPS		
STRUCTURAL			PIPING		
ELECTRICAL			PHE		
ELV SYSTEM			GIS		
HVAC			GEOTECH.		
CHECKED BY	SIGN	DATE	CHECKED BY	SIGN	DATE


EPC Contractor
L&T Construction
Buildings & Factories
JOB No : O17203

Project Name
DESIGN AND CONSTRUCTION OF INDIA INTERNATIONAL CONVENTION & EXPO CENTRE
SECTOR 25, DWARKA, NEW DELHI, INDIA

Drawing Status
GOOD FOR CONSTRUCTION
GOOD FOR CONSTRUCTION (GFC)

Drawing No			Rev. No
A	07	0040	R0


Key Plan

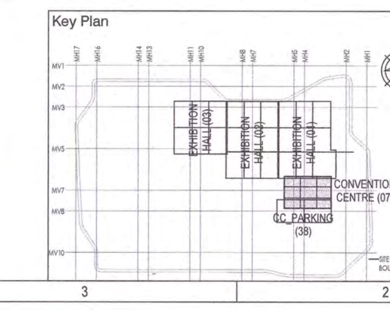

Title :
CONVENTION CENTRE
FIRST FLOOR PLAN
-

EDRC DWG No :	Scale :	Sheet Size
O17203 - A - SP - 07 - WD - 0040	1: 200	A0

This drawing is the property of L&T Construction, B&F-EDRC and must not be passed on to any person or body not authorised by us to receive it nor be copied or otherwise made use either in full or in part by such person or body without our prior permission in writing.

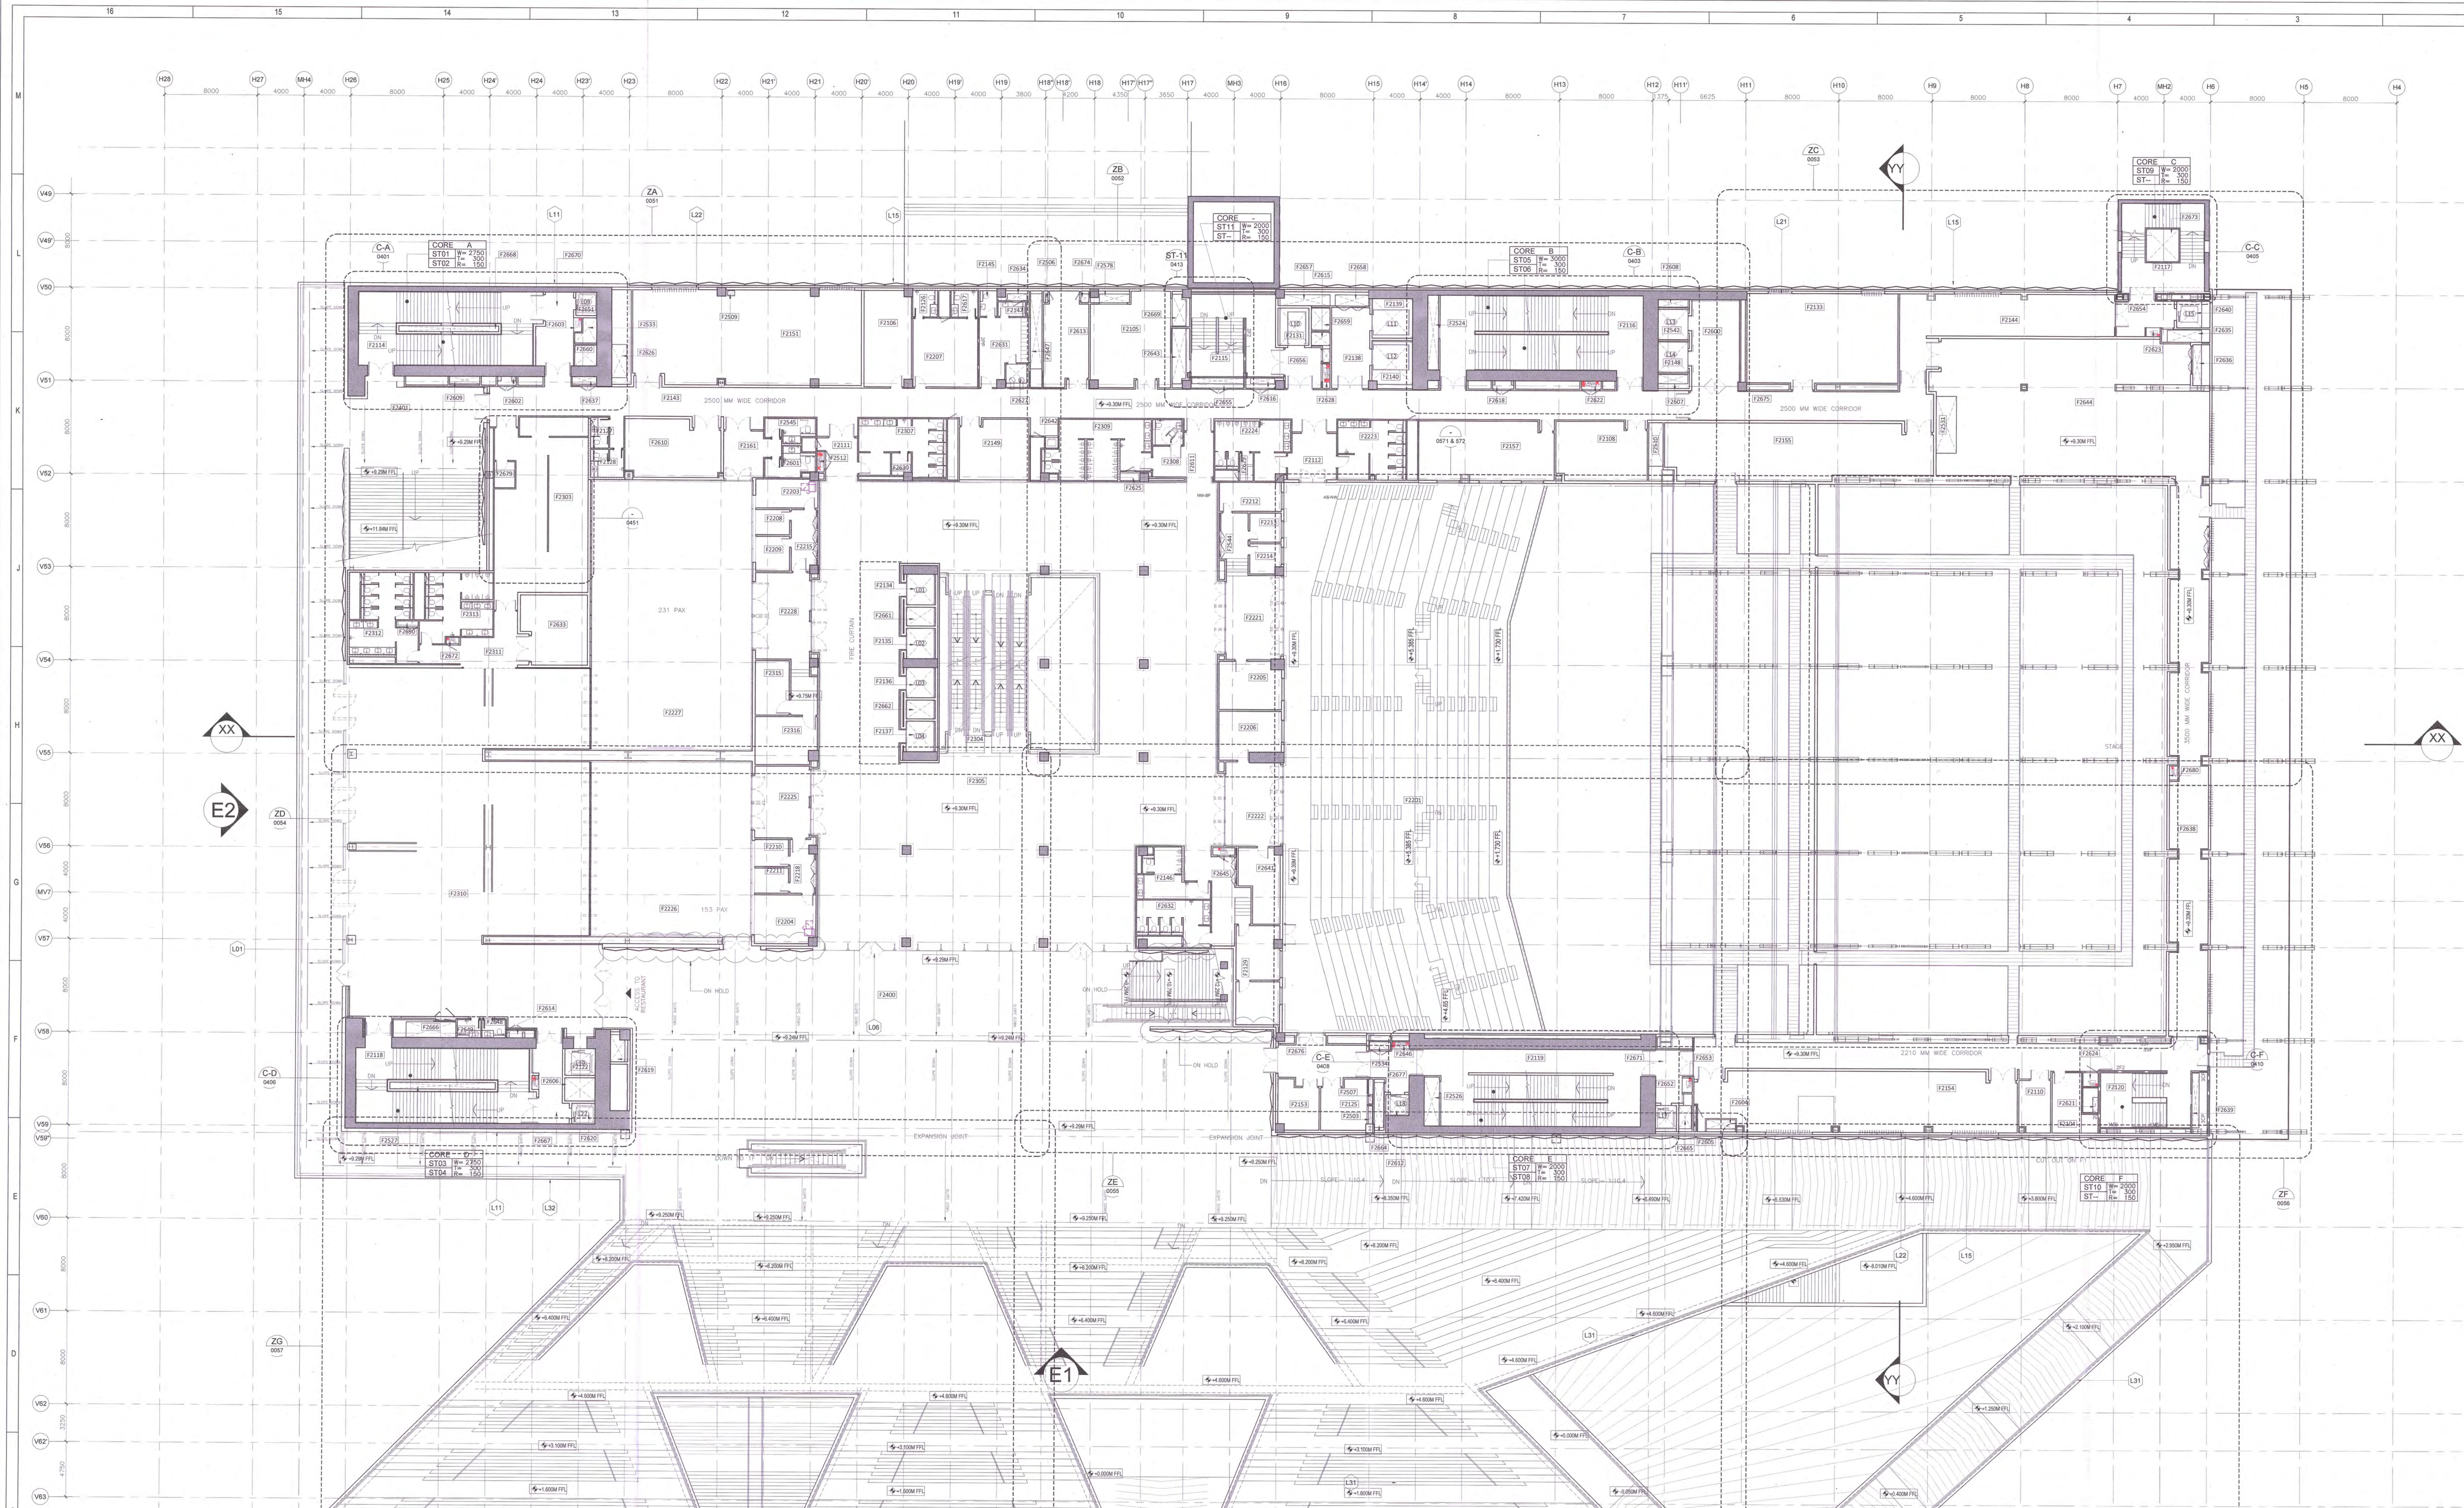

NUMBER		ROOM	Xm	Ym	SQM
1	F2669	ELEC SHAFT	1.2	2.71	3.252
2	F2104	CLEANING ROOM	2.53	5.19	13.1307
3	F2105	ELEC ROOM A	6.92	8.28	57.2976
4	F2106	ELEC ROOM B	4.08	8.26	33.7008
5	F2108	ELEC ROOM D	7.82	5.09	39.8038
6	F2110	ELEC ROOM E	2.72	4.51	12.2672
7	F2111	EMERGENCY EXIT A	2.7	3.24	8.748
8	F2112	EMERGENCY EXIT B	4.52	3.99	18.0348
9	F2114	EVAC CORE A	18.5	6.37	117.845
10	F2115	EVAC CORE G	4.5	7.05	31.725
11	F2116	EVAC CORE B	17.42	6.42	111.8364
12	F2117	EVAC CORE C	7.15	8.4	60.06
13	F2118	EVAC CORE D	15.58	6.47	100.8026
14	F2119	EVAC CORE E	17.13	6.62	113.4006
15	F2120	EVAC CORE F	7.78	7.2	56.016
16	F2122	VVIP LIFT SHAFT E	2.6	2.3	5.98
17	F2125	ELEC RM	4.14	4.41	18.2574
18	F2126	INTPTR TOI(M)	3.17	2.27	7.1959
19	F2127	KITCHEN PWDR RM (M)	1.55	2.65	4.1075
20	F2128	KITCHEN PWDR RM (F)	2.85	2.4	6.84
21	F2129	MN HALL & STAGE SECRTY CNTRL RM	3.78	8.78	33.1884
22	F2131	LOADING LIFT A	2.5	3.2	8
23	F2133	PRESS ROOM	13.03	7.68	100.0704
24	F2134	PUBLIC LIFT SHAFT D	2.4	2.63	6.312
25	F2135	PUBLIC LIFT SHAFT C	2.15	2.61	5.6115
26	F2136	PUBLIC LIFT SHAFT C	2.15	2.61	5.6115
27	F2137	PUBLIC LIFT SHAFT D	2.28	2.63	5.9964
28	F2138	SERVICE LIFT LOBBY	3.3	6.95	22.935
29	F2139	SERVICE LIFT A	3.5	3.4	11.9
30	F2140	SERVICE LIFT B	3.5	3.67	12.845
31	F2143	STAFF CIRC A	99.6	2.51	249.996
32	F2144	STAFF CIRC B	18.5	3.6	66.6
33	F2145	STAFF TOILET A (M)	1.68	2.48	4.1664
34	F2146	PUBLIC TOI B (M)	3.98	4.46	17.7508
35	F2147	STAFF TOILET (F)	2.65	1.53	4.0545
36	F2148	VVIP LIFT C	2.55	2.6	6.63
37	F2149	STORE	5.97	5.2	31.044
38	F2151	TECH RM AHU A	19.6	8.39	164.444
39	F2153	STR	3.53	4.41	15.5673
40	F2154	TECH RM AHU D	27.5	5.25	144.375
41	F2155	TECHNICAL RM AHU	11.68	5.1	59.568
42	F2157	TV STATION RM 01	11.68	5.1	59.568
43	F2161	VVIP CIRC	3.43	4	13.72
44	F2201	AUDITORIUM HALL	14.92	47.25	704.97
45	F2203	CONTROL RM A	5.34	2.44	13.0296
46	F2204	CONTROL RM C	5.28	4.2	22.176
47	F2205	CNTRL RM D	5.39	4.16	22.4224
48	F2206	CNTRL RM E	5.4	4.21	22.734
49	F2207	INTPR AREA	5.45	5.91	32.2095

50	F2208	INTPTR BOOTH A1	2.93	2.12	6.2116
51	F2209	INTPTR BOOTH A2	2.93	2.98	8.7314
52	F2210	INTPTR BOOTH C1	3.08	2.54	7.8232
53	F2211	INTPTR BOOTH C2	3.08	2.17	6.6836
54	F2212	INTPTR BOOTH D1	5.27	2.4	12.648
55	F2213	INTPTR BOOTH D2	2.7	2.5	6.75
56	F2214	INTPTR BOOTH E1	2.71	2.6	7.046
57	F2215	INTPTR CIRC A	2.19	5.28	11.5632
58	F2218	INTPTR CIRC C2	2.07	4.84	10.0188
59	F2221	MAIN HALL ENT A	4.66	7.23	33.6918
60	F2222	MAIN HALL ENT B	4.66	7.25	33.785
61	F2223	PUBLIC TOI B (F)	6.89	5.1	35.139
62	F2224	PUB TOI. B (M)	6.52	5.13	33.4476
63	F2225	ROOM 2 ENT	4.78	5.85	27.963
64	F2226	CONFERENCE ROOM 3	15.35	14.04	215.514
65	F2227	CONFERENCE ROOM 2	14.05	23.34	327.927
66	F2228	ROOM 2 ENT	4.64	7.42	34.4288
67	F2303	KITCHEN	8.5	15.27	129.795
68	F2304	LOBBY STAIRS	8.12	15.25	123.83
69	F2305	PUBIC CIRCULATION AND LOBBY	34.25	39.82	1116.5
70	F2307	PUBLIC TOILET A (F)	8.52	5.26	44.8152
71	F2308	PUBLIC TOI A (PH)	2.63	2.16	5.6808
72	F2309	PUBLIC TOILET A (M)	-	-	43.57
73	F2310	RESTAURANT	-	-	604.09
74	F2311	RESTAURANT TOI. CIRCULATION	-	-	12.26
75	F2312	RESTAURANT TOI. (F)	-	-	44.35
76	F2313	RESTAURANT TOI. (M)	-	-	37.90sqm
77	F2315	WAITING ROOM B1	2.93	4.7	13.771
78	F2316	WAITING ROOM B2	5.34	4.22	22.5348
79	F2400	COVERED TERRACE A	54.36	20.12	862.64
80	F2401	COVERED TERRACE B	11.82	7.93	91.63
81	F2503	ELEC SHAFT E	0.35	1.55	0.5425
82	F2506	ICT SHAFT	0.2	1	0.2
83	F2507	ICT SHAFT C	0.35	0.8	0.28
84	F2509	PHE SHAFT -4	0.6	0.45	0.27
85	F2510	MECH SHAFT	11.68	5.1	59.568
86	F2512	FEA-2	0.6	3.16	1.896
87	F2524	ST PRESS SHAFT 5 & 6	0.95	6.42	6.099
88	F2526	PRS SHAFT	1.32	4.22	5.5704
89	F2527	LIFT LOBBY PRSS SHAFT 9	9.07	0.57	5.1699
90	F2531	SUPPLY AIR SHAFT	1.75	4.88	8.54
91	F2533	ST PRS SHAFT	1.9	2.17	4.123
92	F2534	PLUMB SHAFT C	1.8	0.7	1.26
93	F2542	VVIP LIFT A	2.55	2.6	6.63
94	F2544	INTPTR CIR	2.48	5.25	13.02
95	F2545	VVIP TOI (F)	4.39	2.16	9.4824
96	F2578	ELEC SHAFT	2.6	0.75	1.95
97	F2600	VVIP LIFT LOBBY	4.14	7.44	30.8016
98	F2601	VVIP TOI (M)	4.39	2.75	12.0725
99	F2602	LV SHAFT 1	1.5	0.4	0.6

100	F2603	FEA-1	0.7	1.22	0.854
101	F2604	CHWP SHAFT 2	2.5	0.8	2
102	F2605	ICT SHAFT	0.55	2	1.1
103	F2606	FEA-1	2.6	2	5.2
104	F2607	LIFT LOBBY PRESS. SHAFT	2.55	0.79	2.0145
105	F2608	LIFT LOBBY PRESS. SHAFT	2.55	0.64	1.632
106	F2609	KITCH. EXHAUST SHAFT	2.6	0.65	1.69
107	F2610	SCRUBBER & AIR WASHER	8.33	5.01	41.7333
108	F2611	EMERGENCY EXIT B	2.89	5.44	15.7216
109	F2612	FIRE TWR LIFT A	2	1.8	3.6
110	F2613	STR A	3.9	8.28	32.292
111	F2614	LV SHAFT 3	1.54	0.5	0.77
112	F2615	LIFT LOBBY PRESS SHAFT	1.52	1.12	1.7024
113	F2616	PHE SHAFT 6	2.15	0.49	1.0535
114	F2617	INTPTR TOI (F)	2.15	2.27	4.8805
115	F2618	LV SHAFT 2	1.8	0.33	0.594
116	F2619	PHE SHAFT-2	1.25	2.32	2.9
117	F2620	FIRE LIFT	2	1.77	3.54
118	F2621	PHE SHAFT 8	0.47	1.3	0.611
119	F2622	FEA - 2	1.52	0.71	1.0792
120	F2623	FEA - 1	1.2	0.77	0.924
121	F2624	FEA-1	1.33	1.17	1.5561
122	F2625	J.C	1.71	0.55	0.9405
123	F2626	CHWP SHAFT	1.3	2.85	3.705
124	F2627	GARBAGE CHUTE	1.78	1.62	2.8836
125	F2628	FEA-2	0.62	2.08	1.2896
126	F2629	J.C	1.15	2.42	2.783
127	F2630	J.C	1.68	1.93	3.2424
128	F2631	STAFF LOCKER	4.44	5.73	25.4412
129	F2632	PUBLIC TOI B (F)	6.34	4.02	25.4868
130	F2633	AHU	5.78	6.01	34.7378
131	F2634	PHE SHAFT	1.67	0.6	1.002
132	F2635	PRESS SHAFT	3.44	1.12	3.8528
133	F2636	PHE SHAFT-7	0.75	3.52	2.64
134	F2637	PHE SHAFT	2.1	0.65	1.365
135	F2638	CIRC	3.34	47.25	157.815
136	F2639	ST PRESS SHAFT 10	0.62	4.69	2.9078
137	F2640	ARTISTS LIFT	2.15	2.28	4.902
138	F2641	SPARE RM	3.81	6.31	24.0411
139	F2642	DRINKING WATER AREA	1.08	1.06	1.1448
140	F2643	ST PRESS SHAFT	1.2	4.79	5.748
141	F2644	TECH RM AHU	23.55	12.31	289.9005
142	F2645	FEA-1	1.91	0.97	1.8527
143	F2646	FEA-2	1.3	0.6	0.78
144	F2647	SMOKE EXHAUST SHAFT	1	6.44	6.44
145	F2648	RESTAURANT TOI. B (M)	1.85	1.55	2.8675
146	F2649	RESTAURANT TOI. B (F)	1.85	1.55	2.8675
147	F2650	J.C	1.86	0.5	0.93
148	F2651	FIRE TWR LIFT	1.8	2	3.6
149	F2652	FIRE TWR LIFT	1.8	2	3.6

150	F2653	FEA -1	0.88	1.22	1.0736
151	F2654	LIFT LOBBY CORE-C	-	-	13.37
152	F2655	CHWP SHAFT 4	4.43	0.49	2.1707
153	F2656	FIRE TWR LIFT LOBBY	3.09	3.48	10.7532
154	F2657	SMOKE EXHAUST SHAFT	4.22	0.95	4.009
155	F2658	SMOKE EXHAUST SHAFT	2.88	0.95	2.736
156	F2659	LIFT LOBBY PRESS SHAFT	1.52	1.88	2.8576
157	F2660	LIFT LOBBY PRS SHAFT	1.9	1.8	3.42
158	F2661	LIFT LOBBY PRS SHAFT	2.4	1.61	3.864
159	F2662	LIFT LOBBY PRS SHAFT	2.15	1.61	3.4615
160	F2664	LIFT LOBBY PRS. SHAFT	0.72	3.88	2.7936
161	F2665	LIFT LOBBY PRS SHAFT	1.15	2	2.3
162	F2666	ST PRESS SHAFT 1	4.26	1.35	5.751
163	F2667	LIFT LOBBY D	2.63	6.47	16.31
164	F2668	ST PRESS SHAFT 1	8.6	0.5	16.31
165	F2670	LIFT LOBBY A	3.27	6.37	18.52
166	F2671	LIFT LOBBY E	3.07	6.37	14.64
167	F2672	FEA-1	1.1	0.65	0.715
168	F2673	ST PRESS SHAFT	2.8	2.8	7.84
169	F2674	ICT SHAFT	0.7	1	0.7
170	F2675	VVIP LIFT LOBBY	24.62	2.5	61.55
171	F2676	STAFF CIRC	-	-	26.35
172	F2677	LIFT LOBBY	-	-	10.59
173	F2678	DB ROOM	2.21	1.55	3.4255
174	F2679	STORE	1.75	2.24	3.92
175	F2680	FEA-1	0.7	1.2	0.84
		TOTAL			7777.20

Owner / Employer

India International Convention & Exhibition Centre Limited
Room No. 452A, Ministry of Commerce & Industry, DIPP, Udyog Bhawan, New Delhi - 110011, India

Department of Industrial Policy and Promotion Ministry of Commerce & Industry Government of India

Knowledge Partner

Delhi Mumbai Industrial Corridor Development Corporation
Room No 341 B, 3rd Floor Hotel Ashok, Diplomatic Enclave, 50B Chankyapuri, New Delhi - 110021

Employer's Representative

Employer Engineer
Programme Management Consultant (PMC)
AECOM

Preliminary Engineering Architecture Consultants (PEAC)

idom — Av. Del Monasterio de El Escorial, 4, 28049 Madrid, Spain
CP KUKREJA ARCHITECTS — No.D-1, Ashirwad Building, Green Park, New Delhi, Delhi 110016, India

EPC Contractor

L&T Construction Buildings & Factories
Mount Poonamallee Road, Manapakkam, P.B.No.979, Chennai – 600 089

EPC Contractor's Representatives

Design Consultant
Engineering Design and Research Center (EDRC)
L&T Construction - Buildings & Factories

Architectural Consultant
ARCOP — Arcop Associates Pvt. Ltd.
A-15, Pampose Enclave, G.K.-I
New Delhi, Delhi 110048, India

Structural Proof Consultant
Indian Institute of Technology (IIT) Madras
Sardar Patel Rd, Opposite to C, L.R.I, Adyar, Chennai, Tamil Nadu 600036

MEP Proof Consultant
egis — Egis India Consulting Engineers Pvt. Ltd.
Plot No. 66, Sector 32, Institutional Area, Opp: Zenatix Solutions, Gurugram, Haryana 122001

ICT Proof Consultant
CKR Consulting Engineers Pvt. Ltd.
#47/1, 3rd Floor, Narayana Arcade, Subbaramachetty Road, Netkalappa Circle, Basavanagudi, Bengaluru - 560004

Certification

EPC Contractor
Design Consultant
Architectural Consultant
Proof Consultant
Structural | MEP | ICT
Reviewed GFC drawing prepared by Contractor and ensured that all preliminary aspects and parameters have been adhered to
PEAC
Issued by: Signed on behalf of PEAC — Date: 25/07/19
Employer / Employer's Engineer

GENERAL NOTES:

1. ALL DIMENSIONS ARE IN MILLIMETERS, LEVELS IN METERS AND ANGLES IN DEGREES UNLESS OTHERWISE NOTED.
2. THE DRAWING IS TO BE READ AND NOT TO BE SCALED; ONLY WRITTEN DIMENSIONS SHALL BE FOLLOWED.
3. THE DRAWING SHALL BE READ IN CONJUNCTION WITH ALL RELEVANT ARCHITECTURAL, STRUCTURAL AND MEP DRAWINGS.
4. ALL DIMENSIONS SHALL BE VERIFIED at SITE PRIOR TO START OF WORK AND ANY DISCREPANCY SHALL BE BROUGHT TO THE NOTICE OF THE ARCHITECT.
5. +0.00 CORRESPONDS TO +213.90M .
6. FOR EXTERNAL FINISHES LEGEND, REFER DWG NO. A-201, 202 & A-301, 302.

REV	DESCRIPTION	DATE	DSGN	DRWN	CHKD	APPD
R0	GOOD FOR CONSTRUCTION	21-06-19	SS	TR	NK	GS
R0_B	GOOD FOR CONSTRUCTION	17-12-18	SS	TR	NK	GS
R0_A	GOOD FOR CONSTRUCTION	28-08-18	SS	TR	NK	GS

Revisions

ARCHITECTURE			FPS		
STRUCTURAL			PIPING		
ELECTRICAL			PHE		
ELV SYSTEM			GIS		
HVAC			GEOTECH.		
CHECKED BY	SIGN	DATE	CHECKED BY	SIGN	DATE


EPC Contractor
L&T Construction Buildings & Factories
JOB No : O17203

Project Name
DESIGN AND CONSTRUCTION OF INDIA INTERNATIONAL CONVENTION & EXPO CENTRE
SECTOR 25, DWARKA, NEW DELHI, INDIA

Drawing Status
GOOD FOR CONSTRUCTION
GOOD FOR CONSTRUCTION (GFC)

Drawing No			Rev. No
A	07	0050	R0


Key Plan

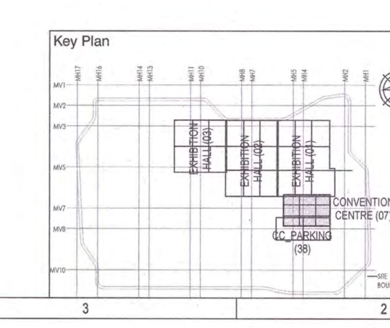

Title :
CONVENTION CENTRE
SECOND FLOOR PLAN
-

EDRC DWG No :	Scale :	Sheet Size
O17203 - A - SP - 07 - WD - 0050	1: 200	A0

This drawing is the property of L&T Construction, B&F-EDRC and must not be passed on to any person or body not authorised by us to receive it nor be copied or otherwise made use either in full or in part by such person or body without our prior permission in writing.

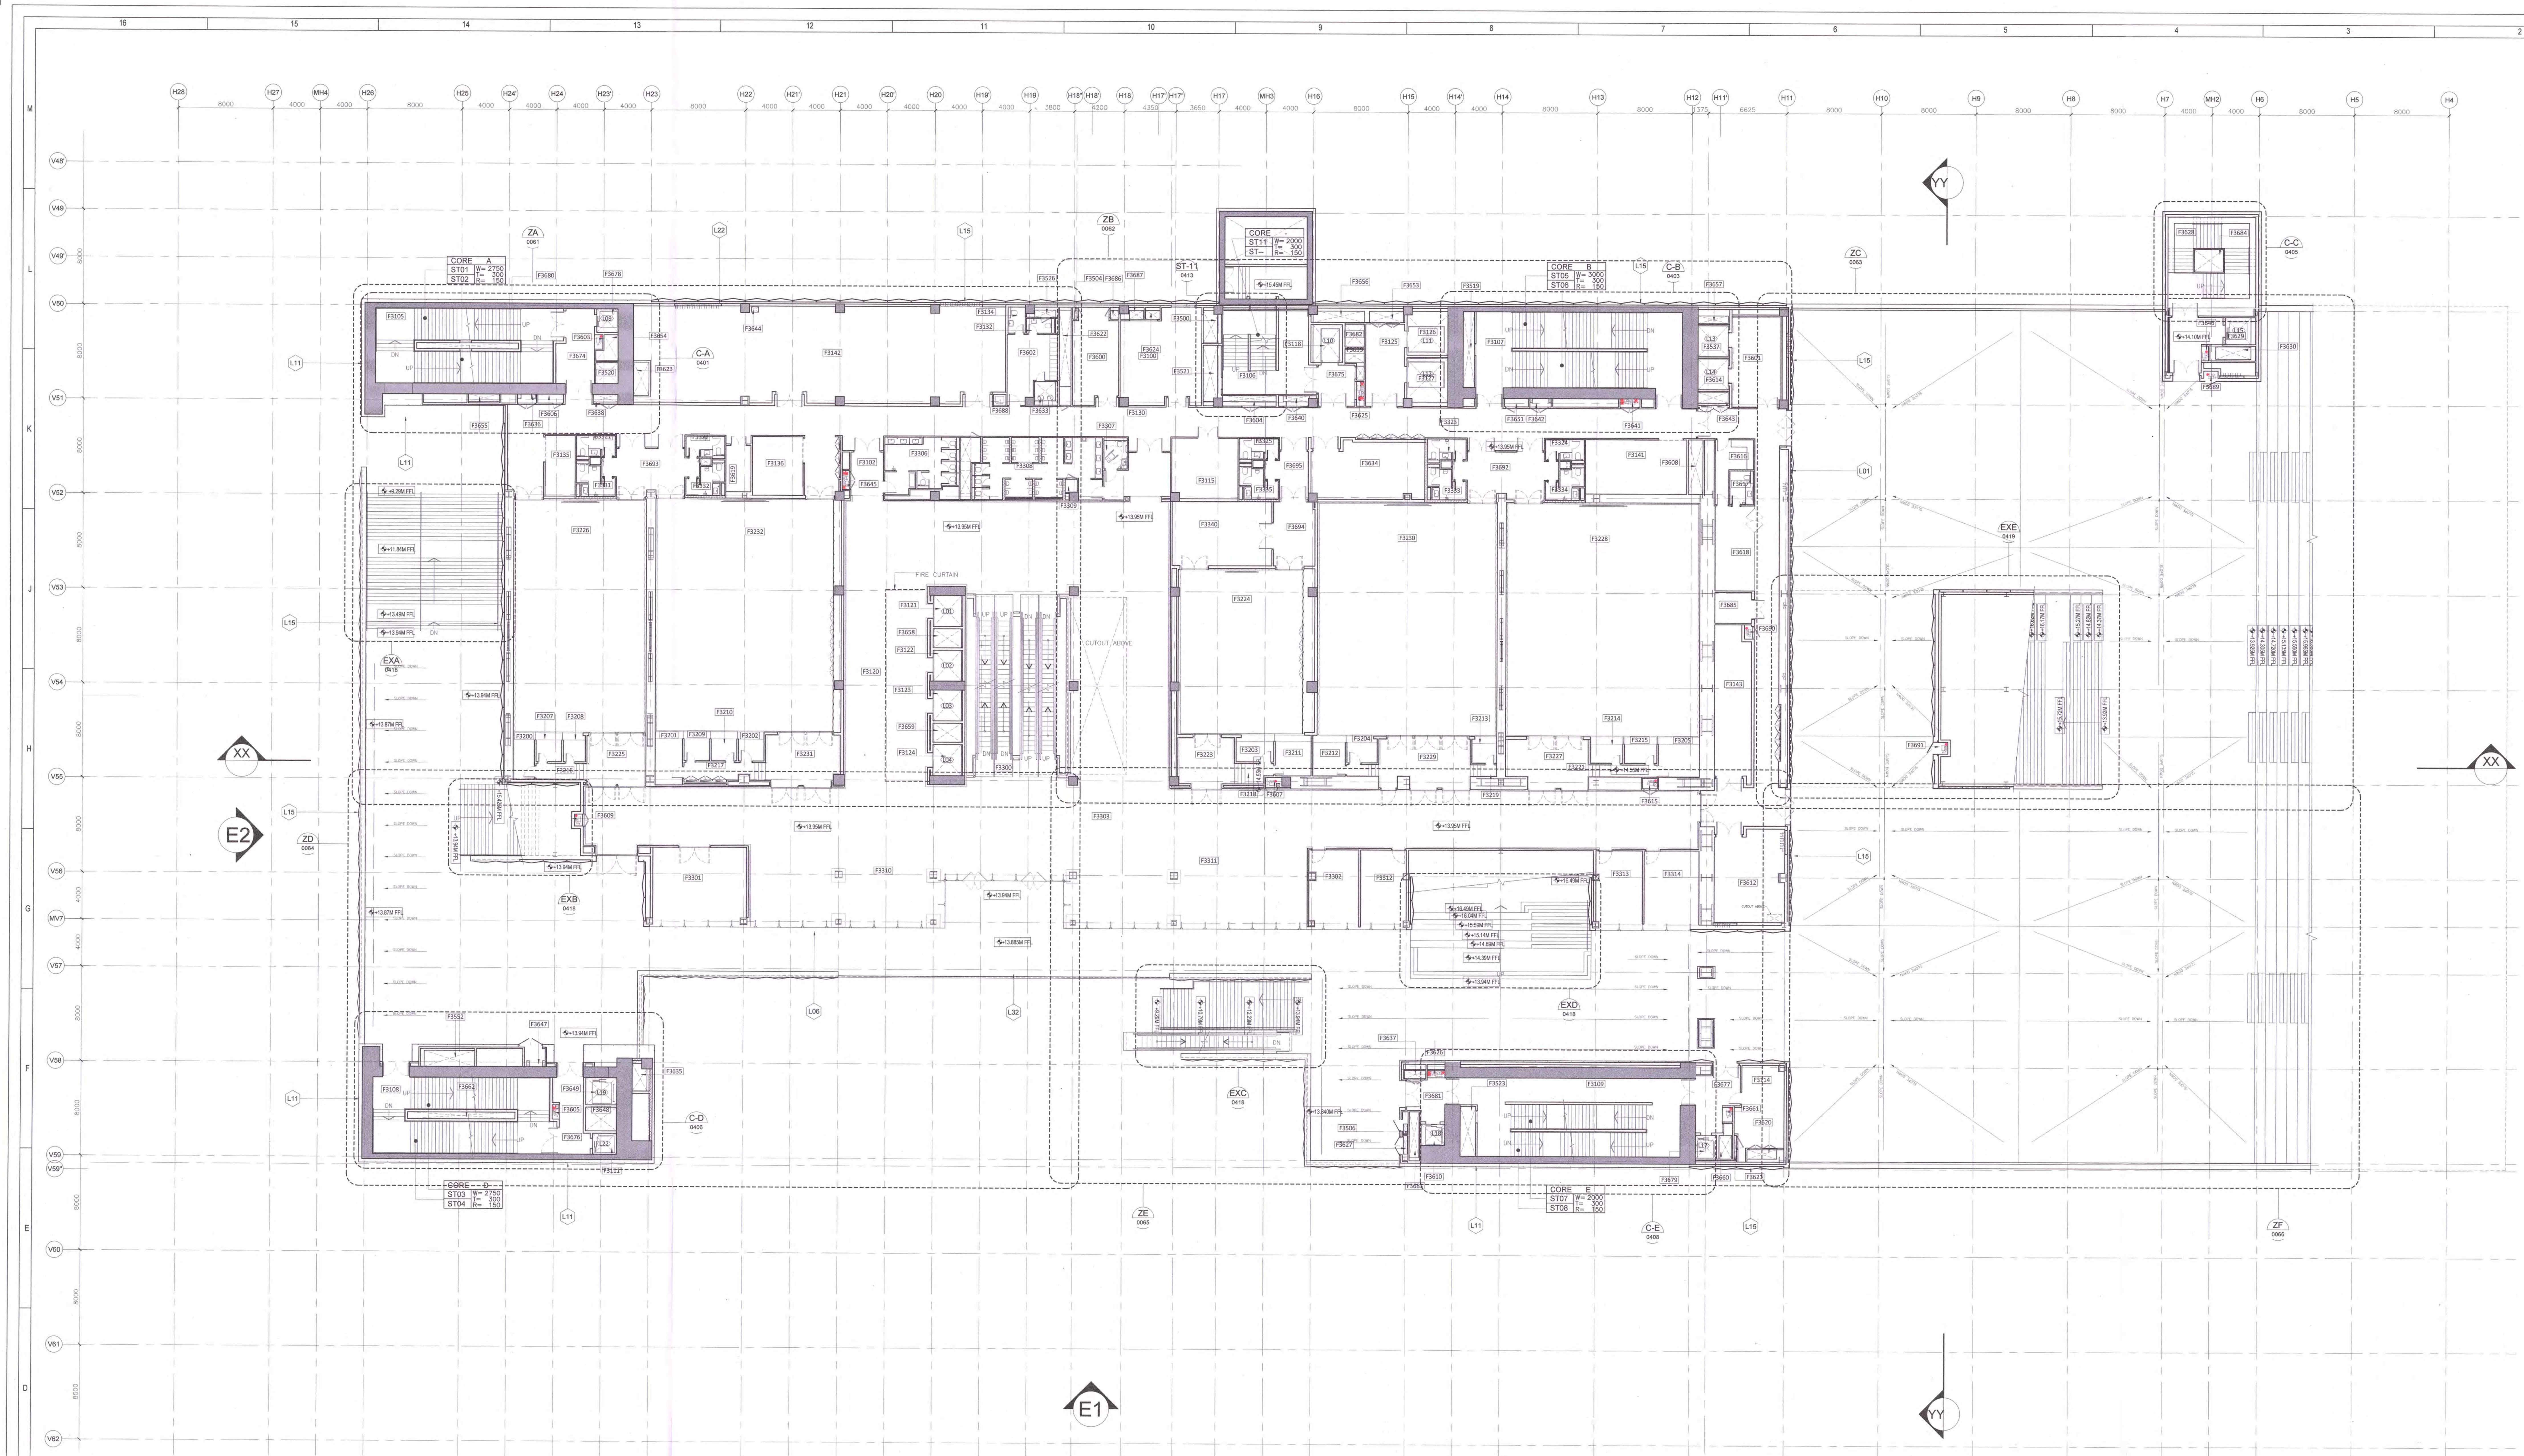

SL NO	NUMBER	ROOM	X m	Y m	SQM
1	F3100	ELECTRICAL ROOM	-		51.19
2	F3102	EMERGENCY EXIT A	2.5	3.66	9.15
3	F3105	EVACUATION CORE A	15.03	6.37	95.74
4	F3106	EVACUATION CORE G	7.18	7.28	52.27
5	F3107	EVACUATION CORE B	17.42	6.42	111.84
6	F3108	EVACUATION CORE D	14.97	6.47	96.86
7	F3109	EVACUATION CORE E	17.13	6.62	113.40
8	F3111	FIRE TOWER LIFT D	2	1.77	3.54
9	F3114	SECONDARY ICT TECHNICAL ROOM F3-C	-	-	27.50
10	F3115	FINISHING KITCHEN	5.61	5.13	28.78
11	F3118	FIRE TOWER LIFT A	2.5	3.2	8.00
12	F3120	PUBLIC CIRCULATION & LOBBY B	6.81	16.87	114.88
13	F3121	PUBLIC LIFT SHAFT A	2.15	2.63	5.65
14	F3122	PUBLIC LIFT SHAFT B	2.15	2.61	5.61
15	F3123	PUBLIC LIFT SHAFT C	2.15	2.53	5.44
16	F3124	PUBLIC LIFT SHAFT D	2.15	2.55	5.48
17	F3125	SERVICE LIFT LOBBY	3.3	6.95	22.94
18	F3126	SERVICE LIFT A	3.5	3.4	11.90
19	F3127	SERVICE LIFT B	3.5	3.67	12.85
20	F3130	STAFF CIRCULATION A	-	-	375.71
21	F3132	STAFF TOILET (F)	2.49	1.5	3.74
22	F3134	STAFF TOILET (M)	1.68	2.48	4.17
23	F3135	STORAGE A	2.61	5.14	13.42
24	F3136	STORAGE B	4.27	5.08	21.69
25	F3141	STORAGE G	8.56	4.58	39.20
26	F3142	TECHNICAL ROOM AHU A	31.35	8.16	255.82
27	F3143	TECHNICAL ROOM AHU	3.2	13.74	43.97
28	F3200	CONTROL ROOM A	1.77	4.1	7.26
29	F3201	CONTROL ROOM B	2.3	4.2	9.66
30	F3202	CONTROL ROOM C	2.17	2.45	5.32
31	F3203	CONTROL ROOM D	3.18	2.03	6.46
32	F3204	CONTROL ROOM E	2.56	2.32	5.94
33	F3205	CONTROL ROOM F	2.95	3.51	10.35
34	F3207	INTERPRETER BOOTH A1	2.17	2.51	5.45
35	F3208	INTERPRETER BOOTH A2	1.88	2.51	4.72
36	F3209	INTERPRETER BOOTH B	2.17	2.45	5.32
37	F3210	INTERPRETER BOOTH C	2.17	2.45	5.32
38	F3211	INTERPRETER BOOTH D	3.05	3.6	10.98
39	F3212	INTERPRETER BOOTH E	2.74	3.51	9.62
40	F3213	INTERPRETER BOOTH F	2.11	2.03	4.28
41	F3214	INTERPRETER BOOTH G	2.42	2.32	5.61
42	F3215	INTERPRETER BOOTH G	3.2	2.32	7.42
43	F3216	INTERPRETER CIRCULATION A	4.31	1.34	5.78
44	F3217	INTERPRETER CIRCULATION BC	6.9	1.39	9.59
45	F3218	INTERPRETER CIRCULATION DE	3.31	1.57	5.20
46	F3219	INTERPRETER CIRCULATION F	2.57	1.15	2.96
47	F3220	INTERPRETER CIRCULATION G	2.92	1.05	3.07
48	F3221	INTERPRETER CIRCULATION H	3.34	1.05	3.51
49	F3223	ROOM 6 ENTRANCE	4.8	3.73	17.90
50	F3224	CONFERENCE ROOM 6	11.55	13.92	160.78
51	F3225	ROOM 4 ENTRANCE	4.94	3.64	17.98
52	F3226	CONFERENCE ROOM 4	11.15	19.67	219.32
53	F3227	ROOM 8 ENTRANCE	7.39	3.69	27.27
54	F3228	CONFERENCE ROOM 8	16.07	19.55	314.17
55	F3229	ROOM 7 ENTRANCE	7.74	3.82	29.57
56	F3230	CONFERENCE ROOM 7	15.22	19.67	299.38
57	F3231	ROOM 5 ENTRANCE	6.34	3.69	23.39
58	F3232	CONFERENCE ROOM 5	15.72	19.67	309.21
59	F3300	LOBBY ESCALATORS	7.8	15.1	117.78
60	F3301	LOUNGE A	8.63	6.24	53.85
61	F3302	LOUNGE B	4.22	6.24	26.33
62	F3303	PUBLIC CIRCULATION AND LOBBY A	-	-	880.45
63	F3306	PUBLIC TOILET A (F)	6.36	5.24	33.33
64	F3307	PUBLIC TOILET A (PH)	1.98	2.43	4.81
65	F3308	PUBLIC TOILET A (M)	11.14	5.26	58.60
66	F3309	J.C	1.06	1.08	1.14
67	F3310	WAITING ROOM A	15.76	6.5	102.44
68	F3311	WAITING ROOM B	20.2	6.49	131.10
69	F3312	WAITING ROOM C	4.14	6.23	25.79
70	F3313	WAITING ROOM D	4.14	6.24	25.83
71	F3314	WAITING ROOM E	4.62	6.23	28.78
72	F3321	VVIP TOILET A (F)	3.24	1.77	5.73
73	F3322	VVIP TOILET B (F)	3.24	1.78	5.77
74	F3323	VVIP TOILET D (F)	3.27	1.77	5.79
75	F3324	VVIP TOILET E (F)	3.27	1.77	5.79
76	F3325	VVIP TOILET C (F)	3.27	1.77	5.79
77	F3331	VVIP TOILET A (M)	-	-	8.75
78	F3332	VVIP TOILET B (M)	-	-	7.03
79	F3333	VVIP TOILET D (M)	3.27	3.26	10.66
80	F3334	VVIP TOILET E (M)	3.27	2.55	8.34
81	F3335	VVIP TOILET C (M)	3.27	2.53	8.27
82	F3340	DRAWING VIP AREA	8.44	5.42	45.74
83	F3500	ELECTRICAL SHAFT	1.2	2.71	3.25
84	F3504	ICT SHAFT	0.2	1	0.20
85	F3506	ICT SHAFT	0.25	0.8	0.20
86	F3519	PRESSURISATION SHAFT 5&6	0.95	6.42	6.10
87	F3520	PRESSURISATION SHAFT 1&2	1.9	1.8	3.42
88	F3521	PRESSURISATION SHAFT	1.2	4.76	5.71
89	F3523	PRESSURISATION SHAFT 7&8	1.32	4.21	5.56
90	F3526	PLUMBING SHAFT	1.78	0.6	1.07
91	F3537	VVIP LIFT A	2.55	2.6	6.63
92	F3552	STAIRCASE PRESSURISATION SHAFT 1	4.26	1.35	5.75
93	F3600	STR -A	3.9	7.15	27.89
94	F3601	VVIP LIFT LOBBY A	4.64	8.28	38.42
95	F3602	STAFF LOCKER	-	-	20.79
96	F3603	FIRE EXTINGUISHER ASSEMBLY-1	0.6	1.22	0.73
97	F3604	CHILLER WATER PIPE SHAFT 4	4.43	0.49	2.17
98	F3605	FIRE EXTINGUISHER ASSEMBLY-1	0.61	1.22	0.74
99	F3606	JANITOR CLOSET	2.15	0.76	1.63
100	F3607	FHC SHAFT F	1.45	0.82	1.19
101	F3608	HVAC SHAFT	1.24	4.58	5.68
102	F3609	FHC SHAFT H	1.2	0.75	0.90
103	F3610	FIRE TOWER LIFT E	2	1.8	3.60
105	F3612	TECHNICAL ROOM AHU	6.05	7.89	47.73
106	F3614	VVIP LIFT C	2.55	2.6	6.63
107	F3615	FIRE EXTINGUISHER ASSEMBLY-1	1.2	0.75	0.90
108	F3616	PANTRY	3.33	2.49	8.29
109	F3617	POWDER ROOM	2	2.85	5.70
110	F3618	VVIP LOUNGE	3.41	7.19	24.52
111	F3619	SECONDARY TECHNICAL ROOM B	2.08	3.9	8.11
112	F3620	CHILLER WATER PIPE SHAFT 2	2.5	0.8	2.00
113	F3621	ICT SHAFT	0.2	2	0.40
114	F3622	HVAC SMOKE EXHAUST SHAFT	1	6.44	6.44
115	F3623	CHILLER WATER PIPE SHAFT 1	1.3	2.85	3.71
116	F3624	ELECTRICAL SHAFT	2.6	0.75	1.95
117	F3625	FIRE EXTINGUISHER ASSEMBLY-2	0.62	2.08	1.29
118	F3626	FIRE EXTINGUISHER ASSEMBLY-2	1.3	0.6	0.78
119	F3627	ELECTRICAL SHAFT	0.25	1.55	0.39
120	F3628	EVACUATION CORE D	7.15	7.35	52.55
121	F3629	LIFT	1.8	2.33	4.19
122	F3630	LIFT LOBBY PRESSURISATION SHAFT 6	2.86	0.95	2.72
123	F3633	GARBAGE CHUTE	1.78	1.62	2.88
124	F3634	TECHNICAL ROOM AHU	9.62	5.01	48.20
125	F3635	PLUMBING SHAFT 2	1.15	2.32	2.67
126	F3636	LV SHAFT 1	1.5	0.4	0.60
127	F3637	PLUMBING SHAFT 1	1.8	0.7	1.26
128	F3638	PLUMBING SHAFT 3	2.1	0.78	1.64
129	F3639	LIFT LOBBY PRESSURISATION SHAFT	1.52	1.12	1.70
130	F3640	PLUMBING SHAFT 6	2.07	0.49	1.01
131	F3641	FIRE EXTINGUISHER ASSEMBLY 2	1.52	0.83	1.26
132	F3642	LV SHAFT 2	1.8	0.35	0.63
133	F3643	LIFT LOBBY PRESSURISATION SHAFT 5	2.55	0.94	2.40
134	F3644	PLUMBING SHAFT 4	0.6	0.44	0.26
135	F3645	FIRE EXTINGUISHER ASSEMBLY-2	0.6	1.6	0.96
136	F3646	FIRE EXTINGUISHER ASSEMBLY 1	1.22	0.75	0.92
137	F3647	LV SHAFT 3	1.52	0.3	0.46
138	F3648	PUBLIC LIFT SHAFT	2.6	2	5.20
139	F3649	VVIP LIFT	2.6	2.3	5.98
140	F3651	JANITOR CLOSET	1.98	0.71	1.41
141	F3653	SMOKE EXHAUST SHAFT	2.88	0.95	2.74
142	F3654	STAIRCASE PRESSURISATION SHAFT 2	1.9	2.17	4.12
143	F3655	KITCHEN EXH. SHAFT	2.6	0.6	1.56
144	F3656	SMOKE EXHAUST SHAFT	4.29	0.95	4.08
145	F3657	LIFT LOBBY PRESSURISATION SHAFT 4	2.55	0.64	1.63
146	F3658	LIFT LOBBY PRSS. SHAFT	2.15	1.61	3.46
147	F3659	LIFT LOBBY PRSS. SHAFT	2.15	1.61	3.46
148	F3660	LIFT LOBBY PRESSURISATION SHAFT	1.08	2	2.16
149	F3661	FIRE EXTINGUISHER ASSEMBLY-1	0.88	1.22	1.07
150	F3662	LIFT LOBBY PRESSURISATION SHAFT 9	9.07	0.57	5.17
151	F3674	FIRE TOWER LIFT LOBBY	3.27	6.37	20.83
152	F3675	FIRE TOWER LIFT LOBBY	3.09	3.48	10.75
153	F3676	FIRE TOWER LIFT LOBBY	-	-	18.07
154	F3677	FIRE TOWER LIFT LOBBY	-	-	18.16
155	F3678	FIRE TOWER LIFT A	1.8	2	3.60
156	F3679	FIRE TOWER LIFT E	1.8	2	3.60
157	F3680	STAIRCASE PRESSURISATION SHAFT 1	8.6	0.5	4.30
158	F3681	LIFT LOBBY E	-	-	11.75
159	F3682	LIFT LOBBY PRESSURISATION SHAFT	1.52	1.88	2.86
160	F3683	LIFT LOBBY PRESSURISATION SHAFT 8	0.78	3.88	3.03
161	F3684	STAIRCASE PRESSURISATION SHAFT	2.6	1.2	3.12
162	F3685	STR C	3.2	2.5	8.00
163	F3686	ICT SHAFT	0.7	1	0.70
164	F3687	ELECTRICAL SHAFT	1.18	0.75	0.89
165	F3688	DRINKING WATER COOLER	1.00	0.90	0.90
166	F3689	FIRE EXTINGUISHER ASSEMBLY 1	1.2	0.6	0.72
167	F3690	FIRE EXTINGUISHER ASSEMBLY 1	0.6	1.2	0.72
168	F3691	FIRE EXTINGUISHER ASSEMBLY 1	0.73	1	0.73
169	F3692	VVIP TOILET CIRCULATION	6.45	4.04	26.06
170	F3693	VVIP TOILET CIRCULATION	5.74	4.04	23.19
171	F3694	VIP CIRC	3.52	5.42	19.08
172	F3695	VVIP TOILET CIRCULATION	2.44	4.04	9.86
		TOTAL			5321.11

Owner / Employer

India International Convention & Exhibition Centre Limited
Room No. 452A, Ministry of Commerce & Industry, DIPP, Udyog Bhawan, New Delhi - 110011, India

Department of Industrial Policy and Promotion Ministry of Commerce & Industry Government of India

Knowledge Partner

Delhi Mumbai Industrial Corridor Development Corporation
Room No 341 B, 3rd Floor Hotel Ashok, Diplomatic Enclave, 50B Chanakyapuri, New Delhi - 110021

Employer's Representative

Employer Engineer
Programme Management Consultant (PMC)
AECOM

Preliminary Engineering Architecture Consultants (PEAC)
idom — Av. Del Monasterio de El Escorial, 4, 28049 Madrid, Spain
CP KUKREJA ARCHITECTS — No.D-1, Ashirwad Building, Green Park, New Delhi, Delhi 110016, India

EPC Contractor

L&T Construction Buildings & Factories
Mount Poonamallee Road, Manapakkam, P.B.No.979, Chennai – 600 089

EPC Contractor's Representatives

Design Consultant
Engineering Design and Research Center (EDRC)
L&T Construction - Buildings & Factories

Architectural Consultant
Arcop Associates Pvt. Ltd.
A-15, Pampose Enclave, G.K.-1
New Delhi, Delhi 110048, India

Structural Proof Consultant
Indian Institute of Technology (IIT) Madras
Sardar Patel Rd, Opposite to C. L.R.I, Adyar, Chennai, Tamil Nadu 600036

MEP Proof Consultant
Egis India Consulting Engineers Pvt. Ltd.
Plot No. 66, Sector 32, Institutional Area, Opp: Zenatix Solutions, Gurugram, Haryana 122001

ICT Proof Consultant
CKR Consulting Engineers Pvt. Ltd.
#47/1, 3rd Floor, Narayana Arcade, Subbaramachetty Road, Netkalappa Circle, Basavanagudi, Bengaluru - 560004

Certification

EPC Contractor		
Design Consultant		
Architectural Consultant		
Proof Consultant		
Structural	MEP	ICT
Reviewed GFC drawing prepared by Contractor and ensured that all preliminary aspects and parameters have been adhered to.		
PEAC		Date: 25/07/19
Issued by:		
Employer / Employer's Engineer		

GENERAL NOTES:

1. ALL DIMENSIONS ARE IN MILLIMETERS, LEVELS IN METERS AND ANGLES IN DEGREES UNLESS OTHERWISE NOTED.
2. THE DRAWING IS TO BE READ AND NOT TO BE SCALED; ONLY WRITTEN DIMENSIONS SHALL BE FOLLOWED.
3. THE DRAWING SHALL BE READ IN CONJUNCTION WITH ALL RELEVANT ARCHITECTURAL, STRUCTURAL AND MEP DRAWINGS.
4. ALL DIMENSIONS SHALL BE VERIFIED at SITE PRIOR TO START OF WORK AND ANY DISCREPANCY SHALL BE BROUGHT TO THE NOTICE OF THE ARCHITECT.
5. +0.00 CORRESPONDS TO +213.90M .
6. FOR EXTERNAL FINISHES LEGEND, REFER DWG NO. A-201, 202 & A-301, 302.

REV	DESCRIPTION	DATE	DSGN	DRWN	CHKD	APPD
R0	GOOD FOR CONSTRUCTION	21-06-19	SS	TR	NK	GS
R0_B	GOOD FOR CONSTRUCTION	17-12-18	SS	TR	NK	GS
R0_A	GOOD FOR CONSTRUCTION	28-08-18	SS	TR	NK	GS

Revisions

ARCHITECTURE			FPS		
STRUCTURAL			PIPING		
ELECTRICAL			PHE		
ELV SYSTEM			GIS		
HVAC			GEOTECH.		
CHECKED BY	SIGN	DATE	CHECKED BY	SIGN	DATE


EPC Contractor
L&T Construction Buildings & Factories
JOB No : O17203

Project Name
DESIGN AND CONSTRUCTION OF INDIA INTERNATIONAL CONVENTION & EXPO CENTRE
SECTOR 25, DWARKA, NEW DELHI, INDIA

Drawing Status: GOOD FOR CONSTRUCTION
GOOD FOR CONSTRUCTION (GFC)

Drawing No			Rev. No
A	07	0060	R0


Key Plan

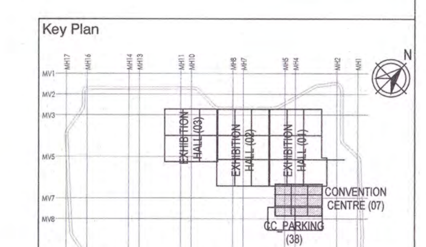

Title :
CONVENTION CENTRE
THIRD FLOOR PLAN

EDRC DWG No :	Scale :	Sheet Size
O17203 - A - SP - 07 - WD - 0060	1:200	A0

This drawing is the property of L&T Construction, B&F-EDRC and must not be passed on to any person or body not authorised by us to receive it nor be copied or otherwise made use either in full or in part by such person or body without our prior permission in writing.

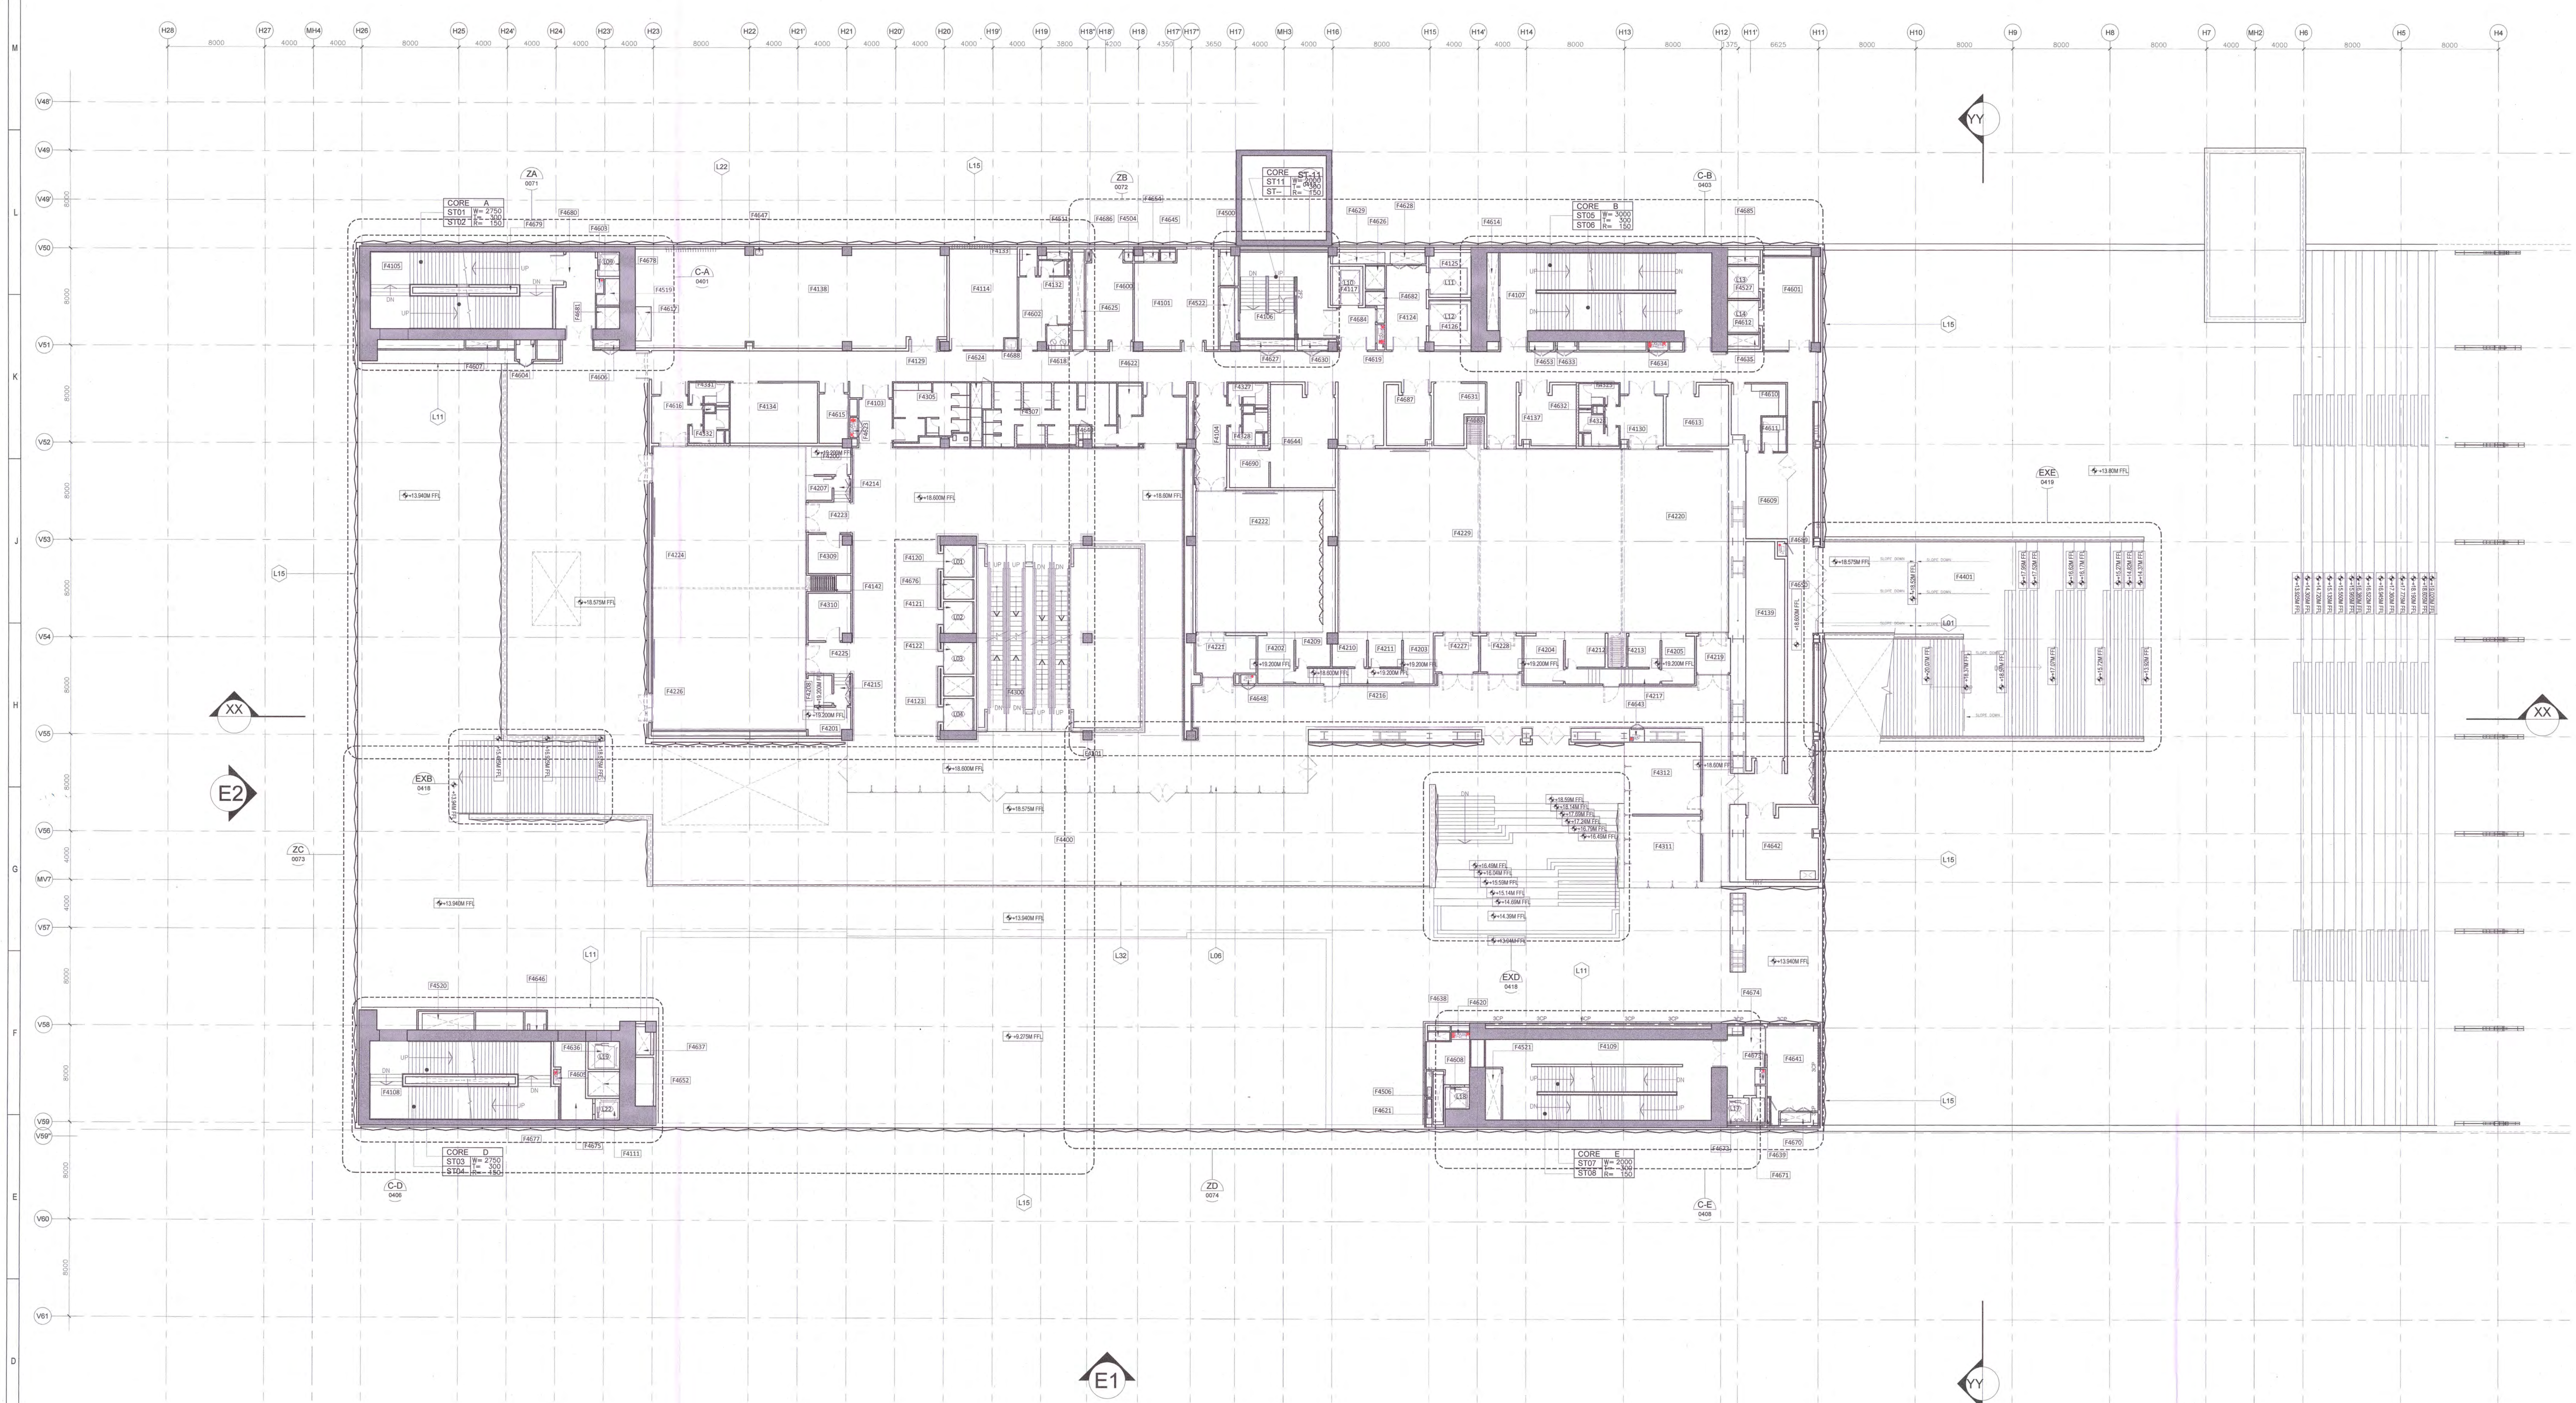

SR. NO	NUMBER	ROOM	X m	Y m	SQM
1	F4101	ELECTRICAL ROOM	-	-	51.19
2	F4103	EMERGENCY EXIT A	3.24	3.51	11.3724
3	F4104	EVACUATION CIRCULATION A	2.57	7.73	19.87
4	F4105	EVACUATION CORE A	15.03	6.37	95.74
5	F4106	EVACUATION CORE G	7.18	7.30	52.41
6	F4107	EVACUATION CORE B	17.42	6.42	111.84
7	F4108	EVACUATION CORE D	14.97	6.47	96.86
8	F4109	EVACUATION CORE E	17.13	6.62	113.40
9	F4111	FIRE LIFT D	2.00	1.80	3.60
10	F4114	FINISHING KITCHEN	5.60	8.30	46.48
11	F4117	FIRE LIFT G	2.50	3.20	8.00
12	F4120	PUBLIC LIFT A	2.40	2.63	6.31
13	F4121	PUBLIC LIFT B	2.40	2.61	6.26
14	F4122	PUBLIC LIFT C	2.40	2.61	6.26
15	F4123	PUBLIC LIFT D	2.40	2.63	6.31
16	F4124	SERVICE LIFT LOBBY	3.30	6.95	22.94
17	F4125	SERVICE LIFT A	3.50	3.70	12.95
18	F4126	SERVICE LIFT B	3.50	3.67	12.85
19	F4129	STAFF CIRCULATION A	-	-	265.02
20	F4130	STAFF CIRCULATION B	-	-	23.63
21	F4132	STAFF TOILET (F)	2.68	1.25	3.35
22	F4133	STAFF TOILET (M)	1.68	2.48	4.1664
23	F4134	STORAGE A	7.15	5.40	38.61
24	F4137	AHU	-	-	39.42
25	F4138	TECHNICAL ROOM AHU A	25.70	8.19	210.48
26	F4139	TECHNICAL ROOM	3.28	18.85	61.83
27	F4142	MOBILE PART CLOSET	3.65	1.35	4.93
28	F4200	CONTROL ROOM A	3.72	2.43	9.04
29	F4201	CONTROL ROOM B	3.72	2.39	8.89
30	F4202	CONTROL ROOM C	2.89	3.96	11.44
31	F4203	CONTROL ROOM C	2.51	4.16	10.44
32	F4204	CONTROL ROOM E	3.26	4.03	13.14
33	F4205	CONTROL ROOM F	2.62	4.02	10.53
34	F4207	INTERPRETER BOOTH A	2.10	1.99	4.18
35	F4208	INTERPRETER BOOTH C	2.17	2.64	5.73
36	F4209	INTERPRETER BOOTH C	2.82	2.80	7.90
37	F4210	INTERPRETER BOOTH D	2.79	2.80	7.81
38	F4211	INTERPRETER BOOTH D1	2.75	2.80	7.70
39	F4212	INTERPRETER BOOTH E	4.50	2.80	12.60
40	F4213	INTERPRETER BOOTH F	3.20	2.53	8.10
41	F4214	INTERPRETER CIRCULATION A	3.65	1.35	4.9275
42	F4215	INTERPRETER CIRCULATION B	1.29	2.71	3.50
43	F4216	INTERPRETER CIRCULATION CD	8.72	1.21	10.55
44	F4217	INTERPRETER CIRCULATION EF	7.84	1.23	9.64
45	F4219	ROOM 13 ENTRANCE	2.82	3.17	8.94
46	F4220	CONFERENCE ROOM 13	8.32	11.68	97.18
47	F4221	ROOM 11 ENTRANCE	4.99	3.19	15.92
48	F4222	CONFERENCE ROOM 11	11.49	11.66	133.97
49	F4223	ROOM 9 ENTRANCE	3.78	2.48	9.37
50	F4224	CONFERENCE ROOM 9	12.76	11.62	148.27
51	F4225	ROOM 10 ENTRANCE	3.78	2.46	9.30
52	F4226	CONFERENCE ROOM 10	12.76	11.68	149.04
53	F4227	ROOM 12 ENTRANCE A	3.63	2.93	10.64
54	F4228	ROOM 12 ENTRANCE B	3.45	2.93	10.11
55	F4229	CONFERENCE ROOM 12	23.39	15.20	355.53
56	F4300	LOBBY STAIRCASE	8.21	16.75	137.52
57	F4301	PUBLIC CIRCULATION & LOBBY A	-	-	725.54
58	F4305	PUBLIC TOILET A (F)	5.25	6.27	32.92
59	F4307	PUBLIC TOILET A (M)	5.25	11.14	58.49
60	F4309	WAITING ROOM A	3.52	3.24	11.40
61	F4310	WAITING ROOM B	3.52	3.46	12.18
62	F4311	WAITING ROOM C	6.10	5.89	35.93
63	F4312	WAITING ROOM D	6.10	5.95	36.30
64	F4323	VVIP TOILET A (F)	3.27	1.77	5.79
65	F4324	VVIP TOILET A (M)	3.30	2.75	9.08
66	F4327	VVIP TOILET (F)	3.30	1.75	5.78
67	F4328	VVIP TOILET B (M)	3.30	3.29	10.86
68	F4331	VVIP TOILET C (F)	3.30	1.75	5.78
69	F4332	VVIP TOILET C (M)	3.30	3.04	10.03
70	F4400	COVERED TERRACE A	-	-	1055.76
71	F4401	COVERED TERRACE B	15.10	7.99	120.65
72	F4500	ELECTRICAL SHAFT A	1.20	2.71	3.25
73	F4504	ICT SHAFT	0.70	0.75	0.53
74	F4506	ICT SHAFT	0.35	0.82	0.29
75	F4511	PLUMBING SHAFT 5	1.77	0.60	1.06
76	F4519	PRESSURISATION SHAFT 2	-	-	3.21
77	F4520	ST. PRESSURISATION SHAFT 1	4.26	1.35	5.75
78	F4521	PRESSURISATION SHAFT 7&8	1.32	4.21	5.56
79	F4522	PRESSURISATION SHAFT	1.20	4.76	5.71
80	F4527	VVIP LIFT A	2.55	2.60	6.63
81	F4600	STR-A	-	-	29.14
82	F4601	VVIP LIFT LOBBY	4.00	7.53	30.12
83	F4602	STAFF LOCKER	-	-	20.79
84	F4603	FIRE EXTINGUISHER ASSEMBLY-1	0.70	1.22	0.85
85	F4604	ELECTRICAL LOW VOLTAGE SHAFT 1	1.50	0.40	0.60
86	F4605	FIRE EXTINGUISHER ASSEMBLY-1	0.61	1.21	0.74
87	F4606	PLUMBING SHAFT 3	2.10	0.78	1.64
88	F4607	KITCHEN EXHAUST SHAFT	2.60	0.65	1.69
89	F4608	FIRE TOWER LIFT A	2.00	1.80	3.60
90	F4609	VVIP LOUNGE	3.52	7.08	24.92
91	F4610	PANTRY	-	-	17.51
92	F4611	POWDER ROOM	2.00	2.85	5.70
93	F4612	VVIP LIFT C	2.55	2.60	6.63
94	F4613	TECHNICAL ROOM AHU C	-	-	46.74
95	F4614	PRESSURISATION SHAFT	0.95	6.42	6.10
96	F4615	STR-B	2.38	4.06	9.66
97	F4616	PLUMBING SHAFT	2.03	0.44	0.89
98	F4617	CHILLER WATER PIPE SHAFT 1	1.30	2.85	3.71
99	F4618	GARBAGE CHUTE	1.78	1.62	2.88
100	F4619	FIRE EXTINGUISHER ASSEMBLY-2	0.62	1.80	1.12
101	F4620	FIRE EXTINGUISHER ASSEMBLY-2	1.50	0.60	0.90
102	F4621	ELECTRICAL SHAFT	0.35	1.57	0.55
103	F4622	PUBLIC TOILET A (PH)	1.98	2.62	5.19
104	F4623	FIRE EXTINGUISHER ASSEMBLY-2	0.60	1.60	0.96
105	F4624	PLUMBING SHAFT	0.90	5.26	4.73
106	F4625	HVAC SMOKE EXHAUST SHAFT	1.00	6.44	6.44
107	F4626	LIFT LOBBY PRESSURISATION SHAFT	1.59	1.88	2.99
108	F4627	CHILLER WATER PIPE SHAFT 4	4.43	0.49	2.17
109	F4628	SMOKE EXHAUST SHAFT	2.88	0.95	2.74
110	F4629	HVAC EXHAUST SHAFT	4.47	0.95	4.25
111	F4630	PLUMBING SHAFT 6	2.07	0.49	1.01
112	F4631	STORAGE	-	-	27.73
113	F4632	PLUMBING SHAFT	1.43	0.44	0.63
114	F4633	ELECTRICAL LOW VOLTAGE SHAFT 2	1.80	0.35	0.63
115	F4634	FIRE EXTINGUISHER ASSEMBLY-2	1.52	0.73	1.11
116	F4635	LIFT LOBBY PRESSURISATION SHAFT	2.55	0.94	2.40
117	F4636	VVIP LIFT SHAFT	2.60	2.30	5.98
118	F4637	PLUMBING SHAFT 2	1.15	2.32	2.67
119	F4638	PLUMBING SHAFT 1	1.80	0.70	1.26
120	F4639	ICT SHAFT	0.20	2.00	0.40
121	F4640	JANITOR CLOSET	1.06	1.09	1.16
122	F4641	TECHNICAL AHU	-	-	29.74
123	F4642	TECHNICAL ROOM AHU	6.14	6.15	37.76
124	F4643	FIRE EXTINGUISHER ASSEMBLY-1	1.22	0.90	1.10
125	F4644	TECHNICAL AHU	-	-	41.81
126	F4645	ELECTRICAL SHAFT	1.22	0.75	0.92
127	F4646	ELECTRICAL LOW VOLTAGE SHAFT 3	1.52	0.30	0.46
128	F4647	PLUMBING SHAFT 4	0.60	0.45	0.27
129	F4648	FIRE EXTINGUISHER ASSEMBLY-1	1.27	0.84	1.07
130	F4650	STAFF CIRCULATION -B	-	-	103.40
131	F4651	JANITOR CLOSET	1.59	0.79	1.26
132	F4652	LIFT SHAFT	2.60	2.00	5.20
133	F4653	JANITOR CLOSET	1.98	0.71	1.41
134	F4654	ELECTRICAL SHAFT	1.18	0.75	0.89
135	F4670	CHILLER WATER PIPE SHAFT 2	2.50	0.80	2.00
136	F4671	LIFT LOBBY PRESSURISATION SHAFT 7	1.08	2.00	2.16
137	F4672	FIRE LIFT E	1.80	2.00	3.60
138	F4673	FIRE EXTINGUISHER ASSEMBLY 1	0.88	1.23	1.08
139	F4674	LIFT LOBBY E	-	-	15.68
140	F4675	LIFT LOBBY D	-	-	15.46
141	F4676	LIFT LOBBY PRESS. SHAFT	2.40	1.61	3.86
142	F4677	LIFT LOBBY PRESSURISATION SHAFT 9	9.07	0.55	4.99
143	F4678	FIRE LIFT A	1.80	2.00	3.60
144	F4679	STAIRCASE PRESSURISATION SHAFT 1	8.60	0.50	4.30
145	F4680	LIFT LOBBY A	-	-	18.32
146	F4681	LIFT LOBBY PRESSURISATION SHAFT 1	1.90	1.80	18.32
147	F4682	LIFT LOBBY PRESSURISATION SHAFT 3	1.59	1.12	18.32
148	F4683	MOBILE PART CLOSET	1.56	2.10	3.28
149	F4684	LIFT LOBBY G	3.09	3.48	10.79
150	F4685	LIFT LOBBY PRESS SHAFT 4	2.55	0.64	1.63
151	F4686	ICT SHAFT	0.20	0.75	0.15
152	F4687	AHU	-	-	16.22
153	F4688	DRINKING WATER COOLER	1	0.9	0.9
154	F4689	FIRE EXTINGUISHER ASSEMBLY-1	0.60	1.20	0.72
155	F4690	GREASE TRAP	3.25	3.23	10.50
		TOTAL			2865.93

Owner / Employer

India International Convention & Exhibition Centre Limited
Room No. 452A, Ministry of Commerce & Industry, DIPP, Udyog Bhawan, New Delhi - 110011, India

Department of Industrial Policy and Promotion Ministry of Commerce & Industry Government of India

Knowledge Partner

Delhi Mumbai Industrial Corridor Development Corporation
Room No 341 B, 3rd Floor Hotel Ashok, Diplomatic Enclave, 50B Chankyapuri, New Delhi - 110021

Employer's Representative

Employer Engineer
Programme Management Consultant (PMC)

AECOM

Preliminary Engineering Architecture Consultants (PEAC)

idom — Av. Del Monasterio de El Escorial, 4, 28049 Madrid, Spain

CP KUKREJA ARCHITECTS — No.D-1, Ashirwad Building, Green Park, New Delhi, Delhi 110016, India

EPC Contractor

L&T Construction Buildings & Factories
Mount Poonamallee Road, Manapakkam, P.B.No.979, Chennai – 600 089

EPC Contractor's Representatives

Design Consultant
Engineering Design and Research Center (EDRC)
L&T Construction - Buildings & Factories

Architectural Consultant
ARCOP — Arcop Associates Pvt. Ltd.
A-15, Pampose Enclave, G.K.-1
New Delhi, Delhi 110048, India

Structural Proof Consultant
Indian Institute of Technology (IIT) Madras
Sardar Patel Rd, Opposite to C. L.R.I, Adyar, Chennai, Tamil Nadu 600036

MEP Proof Consultant
egis — Egis India Consulting Engineers Pvt. Ltd.
Plot No. 66, Sector 32, Institutional Area, Opp: Zenatix Solutions, Gurugram, Haryana 122001

ICT Proof Consultant
CKR — CKR Consulting Engineers Pvt. Ltd.
#47/1, 3rd Floor, Narayana Arcade, Subbaramachetty Road, Netkalappa Circle, Basavanagudi, Bengaluru - 560004

Certification

EPC Contractor
Design Consultant
Architectural Consultant
Proof Consultant
Structural | MEP | ICT
PEAC

Reviewed GFC drawing prepared by Contractor and ensured that all preliminary aspects and parameters have been adhered to :

Date: 25/07/19

Issued by:
Employer / Employer's Engineer

GENERAL NOTES:

1. ALL DIMENSIONS ARE IN MILLIMETERS, LEVELS IN METERS AND ANGLES IN DEGREES UNLESS OTHERWISE NOTED.
2. THE DRAWING IS TO BE READ AND NOT TO BE SCALED; ONLY WRITTEN DIMENSIONS SHALL BE FOLLOWED.
3. THE DRAWING SHALL BE READ IN CONJUNCTION WITH ALL RELEVANT ARCHITECTURAL, STRUCTURAL AND MEP DRAWINGS.
4. ALL DIMENSIONS SHALL BE VERIFIED at SITE PRIOR TO START OF WORK AND ANY DISCREPANCY SHALL BE BROUGHT TO THE NOTICE OF THE ARCHITECT.
5. +0.00 CORRESPONDS TO +213.90M .
6. FOR EXTERNAL FINISHES LEGEND, REFER DWG NO. A-201, 202 & A-301, 302.

REV	DESCRIPTION	DATE	DSGN	DRWN	CHKD	APPD
R0	GOOD FOR CONSTRUCTION	21-06-19	SS	TR	NK	GS
R0_B	GOOD FOR CONSTRUCTION	21-12-18	SS	TR	NK	GS
R0_A	GOOD FOR CONSTRUCTION	28-08-18	SS	TR	NK	GS

Revisions

ARCHITECTURE			FPS		
STRUCTURAL			PIPING		
ELECTRICAL			PHE		
ELV SYSTEM			GIS		
HVAC			GEOTECH.		
CHECKED BY	SIGN	DATE	CHECKED BY	SIGN	DATE


EPC Contractor
L&T Construction Buildings & Factories
JOB No : O17203

Project Name
DESIGN AND CONSTRUCTION OF INDIA INTERNATIONAL CONVENTION & EXPO CENTRE
SECTOR 25, DWARKA, NEW DELHI, INDIA

Drawing Status
GOOD FOR CONSTRUCTION
GOOD FOR CONSTRUCTION (GFC)

Drawing No: A | 07 | 0070
Rev. No: R0


Key Plan

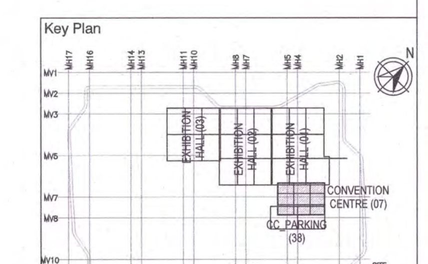

Title :
CONVENTION CENTRE
FOURTH FLOOR PLAN
-

EDRC DWG No : O17203 - A - SP - 07 - WD - 0070
Scale : 1: 200
Sheet Size: A0

This drawing is the property of L&T Construction, B&F-EDRC and must not be passed on to any person or body not authorised by us to receive it nor be copied or otherwise made use either in full or in part by such person or body without our prior permission in writing.

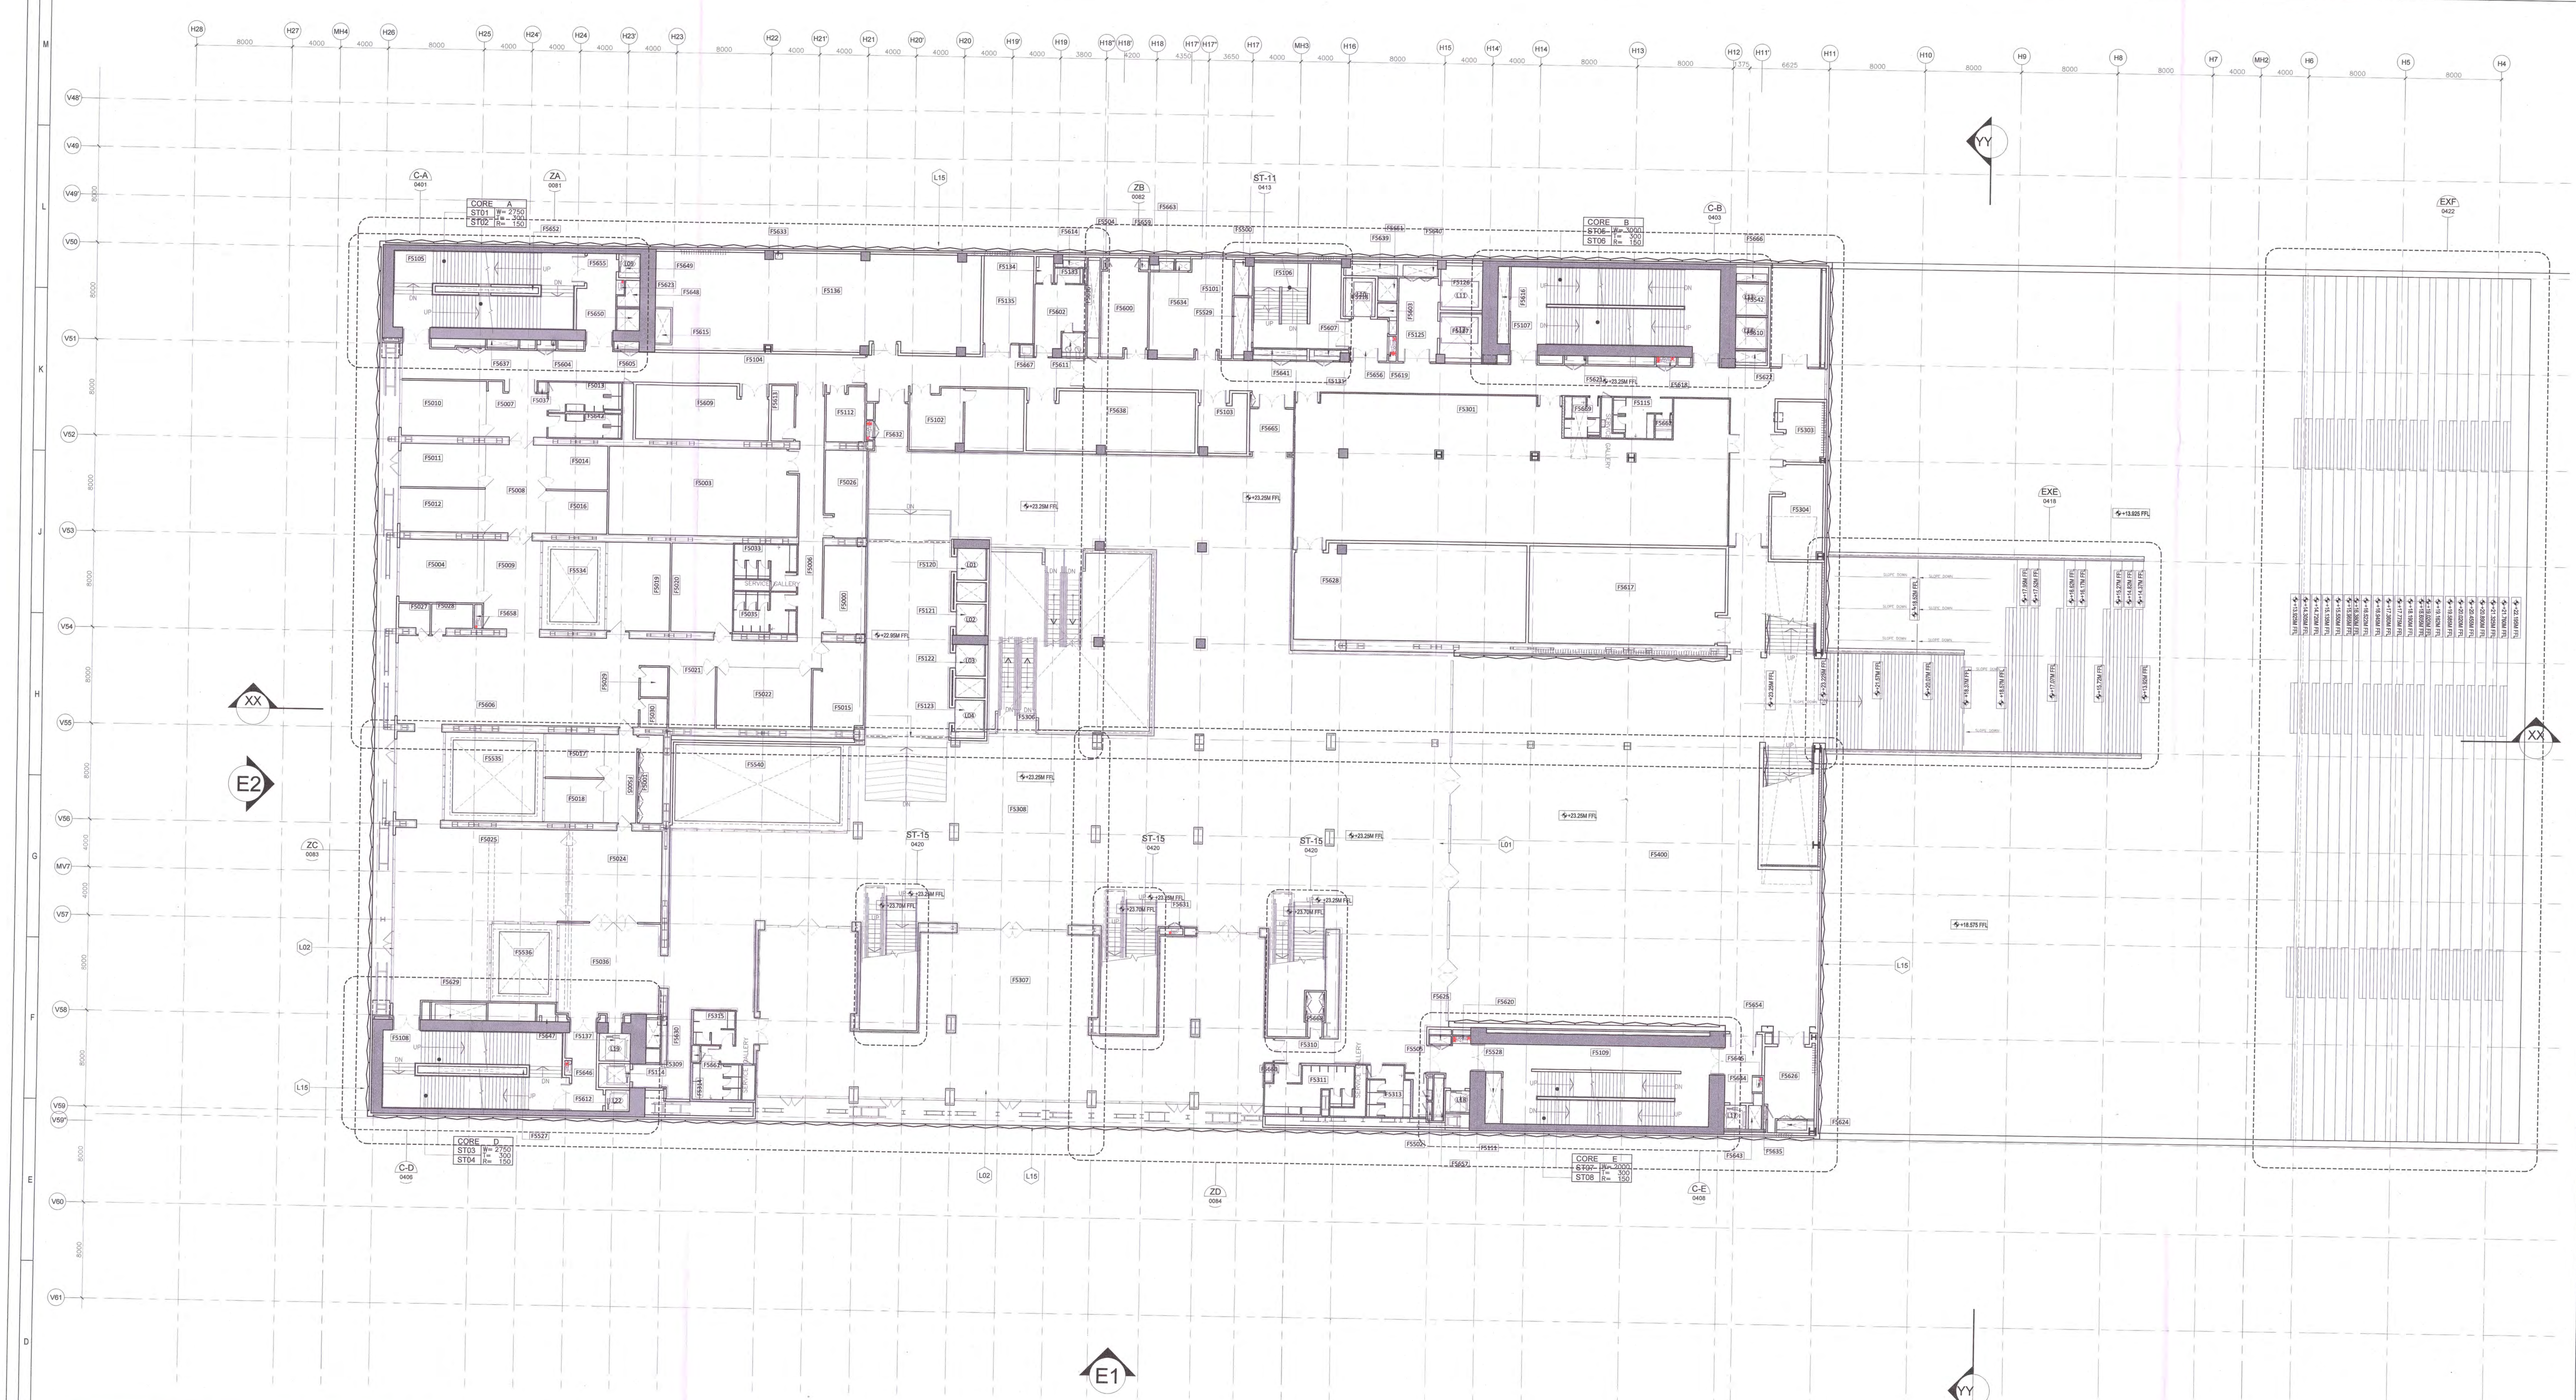

SR. NO	NUMBER	ROOM	X m	Y m	SQM
1	F5000	COFFEE AREA	3.43	7.35	25.2105
2	F5001	COPY CENTER	2.09	7.35	15.3615
3	F5003	MDC	15.8	7.35	116.13
4	F5004	GM OFFICE	7.08	5.22	36.9576
5	F5005	HALLWAY CIRC A	2.68	7.35	19.698
6	F5006	HALLWAY CIRC B	2	20.42	40.84
7	F5007	MGMT HALL 1	-	-	19.64
8	F5008	MGMT HALL 2	5.03	7.35	36.9705
9	F5009	MGMT HALL 3	4.65	7.35	34.1775
10	F5010	MGMT OFFICE 1	7.08	4.63	32.7804
11	F5011	MGMT OFFICE 2	7.08	3.61	25.5588
12	F5012	MGMT OFFICE 3	7.08	3.61	25.5588
13	F5013	MGMT TOI M	2.53	6.06	15.3318
14	F5014	MEETING RM 1	5.08	3.65	18.542
15	F5015	MEETING RM 10	3.43	7.35	25.2105
16	F5016	MEETING RM 2	5.08	3.56	18.0848
17	F5017	MEETING RM 3	4.9	3.61	17.689
18	F5018	MEETING RM 4	4.9	3.61	17.689
19	F5019	MEETING RM 5 CONVERTIBLE	5.19	7.35	38.1465
20	F5020	MEETING RM 6 CONVERTIBLE	5.19	7.35	38.1465
21	F5021	MEETING RM 7	3.89	5.12	19.9168
22	F5022	MEETING RM 8	7.87	5.13	40.3731
23	F5024	OFFICE RECEP	7.76	7.61	59.0536
24	F5025	OPEN SPACE-A	-	-	165.92
25	F5026	OCC	-	-	23.47
26	F5027	PH. BOOTH 1	2.61	2	5.22
27	F5028	PH. BOOTH 2	3.46	2	6.92
28	F5029	PH. BOOTH 3	2.29	2.63	5.59
29	F5030	PH. BOOTH 4	2.29	2.4	5.44
30	F5033	STAFF TOI. (F)	5.24	3.82	20.0168
31	F5035	STAFF TOI. (M)	5.24	3.42	17.9208
32	F5036	WAITING AREA	8.26	7.55	62.363
33	F5037	J.C	0.73	0.83	0.6059
34	F5101	ELECTRICAL RM A	6.92	8.28	57.2976
35	F5102	ELECTRICAL RM B & FPS RM	-	-	47.85
36	F5103	TECH AHU	-	-	17.57
37	F5104	EMERGENCY EXIT A	-	-	177.67
38	F5105	EVAC CORE A	15.03	6.37	95.7411
39	F5106	EVAC CORE G	7.95	7.05	56.0475
40	F5107	EVAC CORE B	17.42	6.42	111.8364
41	F5108	EVAC CORE D	15.64	6.47	101.1908
42	F5109	EVAC CORE E	17.13	6.62	113.4006
43	F5111	FIRE LIFT E	2	1.8	3.6
44	F5112	SEC ICT TECH RM F5-A	-	-	13.64
45	F5114	PUBLIC LIFT	2.6	2	5.2
46	F5115	KITCHEN TOI. (F)	3.53	3.37	11.8961
47	F5118	FIRE LIFT G	2.5	3.2	8
48	F5120	PUBLIC LIFT A	2.38	2.63	6.2594
49	F5121	PUBLIC LIFT B	2.4	2.61	6.264
50	F5122	PUBLIC LIFT C	2.4	2.61	6.264
51	F5123	PUBLIC LIFT D	2.41	2.63	6.3383
52	F5125	SERVICE LIFT LOBBY	3.3	6.95	22.935
53	F5126	SERVICE LIFT A	3.5	3.7	12.95
54	F5127	SERVICE LIFT B	3.5	3.67	12.845
55	F5131	STAFF CIRC C	-	-	236.4
56	F5133	STAFF TOI. (F)	2.45	1.25	3.0625
57	F5134	STAFF TOI. (M)	1.55	2.2	3.41
58	F5135	STORAGE	-	-	30.08
59	F5136	TECH AHU RM A	27.12	8.19	222.1128

60	F5137	VVIP LIFT SHAFT	2.6	2.3	5.98
61	F5301	KITCHEN 1	36.09	12.2	440.298
62	F5303	SCRUB ROOM	-	-	17.32
63	F5304	SCRUB ROOM	4.27	7.9	33.733
64	F5306	LOBBY ESCALATORS	8.22	15.1	124.122
65	F5307	LOUNGES	42.04	12.87	541.0548
66	F5308	PUBLIC CIRC AND LOBBY	-	-	1661.9
67	F5309	PUBLIC LIFT LOBBY	-	-	20.87
68	F5310	PUBLIC TOI. A CIRC	12.63	2.1	26.523
69	F5311	PUBLIC TOI (M)	7.41	4.18	30.9738
70	F5313	PUBLIC TOI (F)	3.64	4.28	15.5792
71	F5314	PUB TOI. B (F)	4.07	2.96	12.0472
72	F5315	PUB TOI. B (M)	3.47	2.79	9.6813
73	F5400	COVERED TERRACE	28.1	31.17	875.877
74	F5500	ELECTRICAL SHAFT	1.2	2.71	3.252
75	F5502	ELECTRICAL SHAFT	0.35	1.55	0.5425
76	F5504	ICT SHAFT	0.2	0.75	0.15
77	F5505	ICT SHAFT C	0.35	1.93	0.6755
78	F5527	LIFT LOBBY PRESS SHAFT 9	9.07	0.57	5.1699
79	F5528	PRESS SHAFT	1.32	4.21	5.5572
80	F5529	PRESS SHAFT 3	1.2	4.76	5.712
81	F5534	VOID	3.93	6.05	23.7765
82	F5535	VOID	6.85	6.05	41.4425
83	F5536	VOID	4.13	5.21	21.5173
84	F5540	VOID	13.77	6.35	87.4395
85	F5542	VVIP LIFT SHAFT	2.55	2.6	6.63
86	F5600	STR-A	3.89	8.28	32.2092
87	F5602	STAFF LOCKER	4.28	6.01	25.7228
88	F5603	LIFT LOBBY PRESS SHAFT 3	1.59	1.12	1.7808
89	F5604	ELV SHAFT 1	1.5	0.47	0.705
90	F5605	PHE SHAFT 3	2.09	0.77	1.6093
91	F5606	OPEN SPACE-B			213.06
92	F5607	PHE SHAFT 6	2.07	0.49	1.0143
93	F5609	AHU RM B	-	-	48.79
94	F5610	VVIP LIFT SHAFT	2.55	2.6	6.63
95	F5611	GARBAGE CHUTE	1.78	1.62	2.8836
96	F5612	FIRE LIFT D	2	1.77	3.54
97	F5613	CYLINDER RM	1.9	4.63	8.797
98	F5614	PHE SHAFT 5	1.77	0.6	1.062
99	F5615	CHWP SHAFT 1	1.3	2.85	3.705
100	F5616	PRESS SHAFT 5 & 6	0.95	6.42	6.099
101	F5617	SCRUB ROOM	16.29	8.06	131.2974
102	F5618	FEA-2	1.69	0.71	1.1999
103	F5619	FEA-2	0.62	2.08	1.2896
104	F5620	FEA-2	1.5	0.6	0.9
105	F5621	ELV SHAFT 2	1.8	0.35	0.63
106	F5622	LIFT LOBBY PRESS SHAFT	2.55	0.94	2.397
107	F5623	FEA 1	0.6	1.22	0.732
108	F5624	CHWP SHAFT 2	2.5	0.8	2
109	F5625	PHE SHAFT 1	1.8	0.7	1.26
110	F5626	AHU RM	4.18	7.25	30.305
111	F5627	AHU RM	11.29	8.06	90.9974
112	F5628	AHU RM	19.38	8.06	156.2028
113	F5629	ST PRESS SHAFT	4.26	1.35	5.751
114	F5630	PHE SHAFT 2	1.19	2.32	2.7608
115	F5631	FEA-1	1.94	0.51	0.9894
116	F5632	FEA-2	0.6	1.6	0.96
117	F5633	PHE SHAFT 4	0.6	0.45	0.27
118	F5634	ELECTRICAL SHAFT	1.22	0.75	0.915
119	F5635	ICT SHAFT	0.36	2	0.72

120	F5636	HVAC SMOKE EXHAUST SHAFT	1	6.44	6.44
121	F5637	KITCHEN EXHAUST SHAFT	2.6	0.65	1.69
122	F5638	TECH AHU	-	-	67.71
123	F5639	HVAC EX SHAFT	4.29	0.95	4.0755
124	F5640	HVAC EX SHAFT	2.88	0.95	2.736
125	F5641	CHWP SHAFT 4	4.43	0.49	2.1707
126	F5642	MGMT TOI F	2.01	6.06	12.1806
127	F5643	LIFT LOBBY PRESS SHAFT	1.15	2	2.3
128	F5644	FIRE LIFT E	1.8	2	3.6
129	F5645	FEA-1	0.88	1.22	1.0736
130	F5646	LIFT LOBBY D	-	-	16.31
131	F5647	LV SHAFT	1.52	0.3	0.456
132	F5648	PRESS SHAFT 2	1.9	2.17	4.123
133	F5649	FIRE LIFT A	1.8	2	3.6
134	F5650	LIFT LOBBY PRESS SHAFT	1.9	1.8	3.42
135	F5651	LIFT LOBBY PRESS SHAFT 2	1.52	1.88	2.8576
136	F5652	PRESS SHAFT 1	8.6	0.5	4.3
137	F5654	LIFT LOBBY E	2.27	5.7	15.27
138	F5655	LIFT LOBBY A	3.27	6.37	18.32
139	F5656	LIFT LOBBY G	3.09	3.48	10.79
140	F5657	LIFT LOBBY PRESS SHAFT 8	0.82	3.58	2.9356
141	F5658	FEA-1	0.62	2	1.24
142	F5659	ICT SHAFT	0.7	0.75	0.525
143	F5660	J.C	0.77	1.05	0.8085
144	F5661	J.C	0.67	1.41	0.9447
145	F5662	J.C	1.4	2.04	2.856
146	F5663	ELECTRICAL SHAFT	1.18	0.75	0.885
147	F5664	VOID	6.75	3.25	21.9375
148	F5665	EMERGENCY EXIT B	3.66	3.99	14.6034
149	F5666	LIFT LOBBY PRESS SHAFT	2.55	0.64	1.632
150	F5667	DRINKING WATER AREA	1.03	0.89	0.9167
151	F5668	DB ROOM	1.2	3.75	4.5
152	F5669	KITCHEN TOI MALE			
		TOTAL			7484.61

Owner / Employer

India International Convention & Exhibition Centre Limited
Room No. 452A, Ministry of Commerce & Industry, DIPP, Udyog Bhawan, New Delhi - 110011, India

Department of Industrial Policy and Promotion Ministry of Commerce & Industry Government of India

Knowledge Partner

Delhi Mumbai Industrial Corridor Development Corporation
Room No 341 B, 3rd Floor Hotel Ashok, Diplomatic Enclave, 50B Chankyapuri, New Delhi - 110021

Employer's Representative

Employer Engineer

Programme Management Consultant (PMC)

AECOM

Preliminary Engineering Architecture Consultants (PEAC)

idom
Av. Del Monasterio de El Escorial, 4, 28049 Madrid, Spain

CPKUKREJA ARCHITECTS
No.D-1, Ashirwad Building, Green Park, New Delhi, Delhi 110016, India

EPC Contractor

L&T Construction
Buildings & Factories
Mount Poonamallee Road, Manapakkam, P.B.No.979, Chennai – 600 089

EPC Contractor's Representatives

Design Consultant

Engineering Design and Research Center (EDRC)
L&T Construction - Buildings & Factories

Architectural Consultant

ARCOP
Arcop Associates Pvt. Ltd.
A-15, Pampose Enclave, G.K.-1
New Delhi, Delhi 110048, India

Structural Proof Consultant

Indian Institute of Technology (IIT) Madras
Sardar Patel Rd, Opposite to C. L.R.I, Adyar, Chennai, Tamil Nadu 600036

MEP Proof Consultant

egis
Egis India Consulting Engineers Pvt. Ltd.
Plot No. 66, Sector 32, Institutional Area, Opp: Zenatix Solutions, Gurugram, Haryana 122001

ICT Proof Consultant

CKR
CKR Consulting Engineers Pvt. Ltd.
#47/1, 3rd Floor, Narayana Arcade, Subbaramachetty Road, Netkalappa Circle, Basavanagudi, Bengaluru - 560004

Certification

EPC Contractor

Design Consultant

Architectural Consultant

Proof Consultant

Structural | MEP | ICT

Reviewed GFC drawing prepared by Contractor and ensured that all preliminary aspects and parameters have been adhered to :

PEAC

Issued by: Signed on behalf of PMC Date: 25/07/19

Employer / Employer's Engineer

GENERAL NOTES:

1. ALL DIMENSIONS ARE IN MILLIMETERS, LEVELS IN METERS AND ANGLES IN DEGREES UNLESS OTHERWISE NOTED.
2. THE DRAWING IS TO BE READ AND NOT TO BE SCALED; ONLY WRITTEN DIMENSIONS SHALL BE FOLLOWED.
3. THE DRAWING SHALL BE READ IN CONJUNCTION WITH ALL RELEVANT ARCHITECTURAL, STRUCTURAL AND MEP DRAWINGS.
4. ALL DIMENSIONS SHALL BE VERIFIED at SITE PRIOR TO START OF WORK AND ANY DISCREPANCY SHALL BE BROUGHT TO THE NOTICE OF THE ARCHITECT.
5. +0.00 CORRESPONDS TO +213.90M .
6. FOR EXTERNAL FINISHES LEGEND, REFER DWG NO. A-201, 202 & A-301, 302.

REV	DESCRIPTION	DATE	DSGN	DRWN	CHKD	APPD
R0	GOOD FOR CONSTRUCTION	21-06-19	SS	TR	NK	GS
R0_B	GOOD FOR CONSTRUCTION	21-12-18	SS	TR	NK	GS
R0_A	GOOD FOR CONSTRUCTION	28-08-18	SS	TR	NK	GS

Revisions

ARCHITECTURE			FPS		
STRUCTURAL			PIPING		
ELECTRICAL			PHE		
ELV SYSTEM			GIS		
HVAC			GEOTECH.		
CHECKED BY	SIGN	DATE	CHECKED BY	SIGN	DATE

EPC Contractor

L&T Construction
Buildings & Factories

JOB No : O17203

Project Name

DESIGN AND CONSTRUCTION OF INDIA INTERNATIONAL CONVENTION & EXPO CENTRE

SECTOR 25, DWARKA, NEW DELHI, INDIA

Drawing Status


GOOD FOR CONSTRUCTION (GFC)

GOOD FOR CONSTRUCTION

Drawing No | Rev. No

A | 07 | 0080 | R0

Key Plan

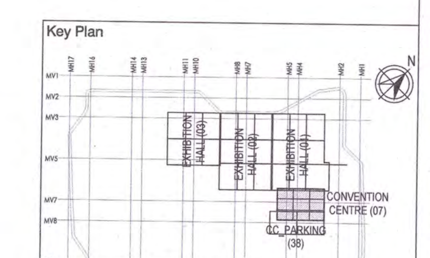

Title :

CONVENTION CENTRE


FIFTH FLOOR PLAN

EDRC DWG No : O17203 - A - SP - 07 - WD - 0080

Scale : 1:200

Sheet Size A0

This drawing is the property of L&T Construction, B&F-EDRC and must not be passed on to any person or body not authorised by us to receive it nor be copied or otherwise made use either in full or in part by such person or body without our prior permission in writing.

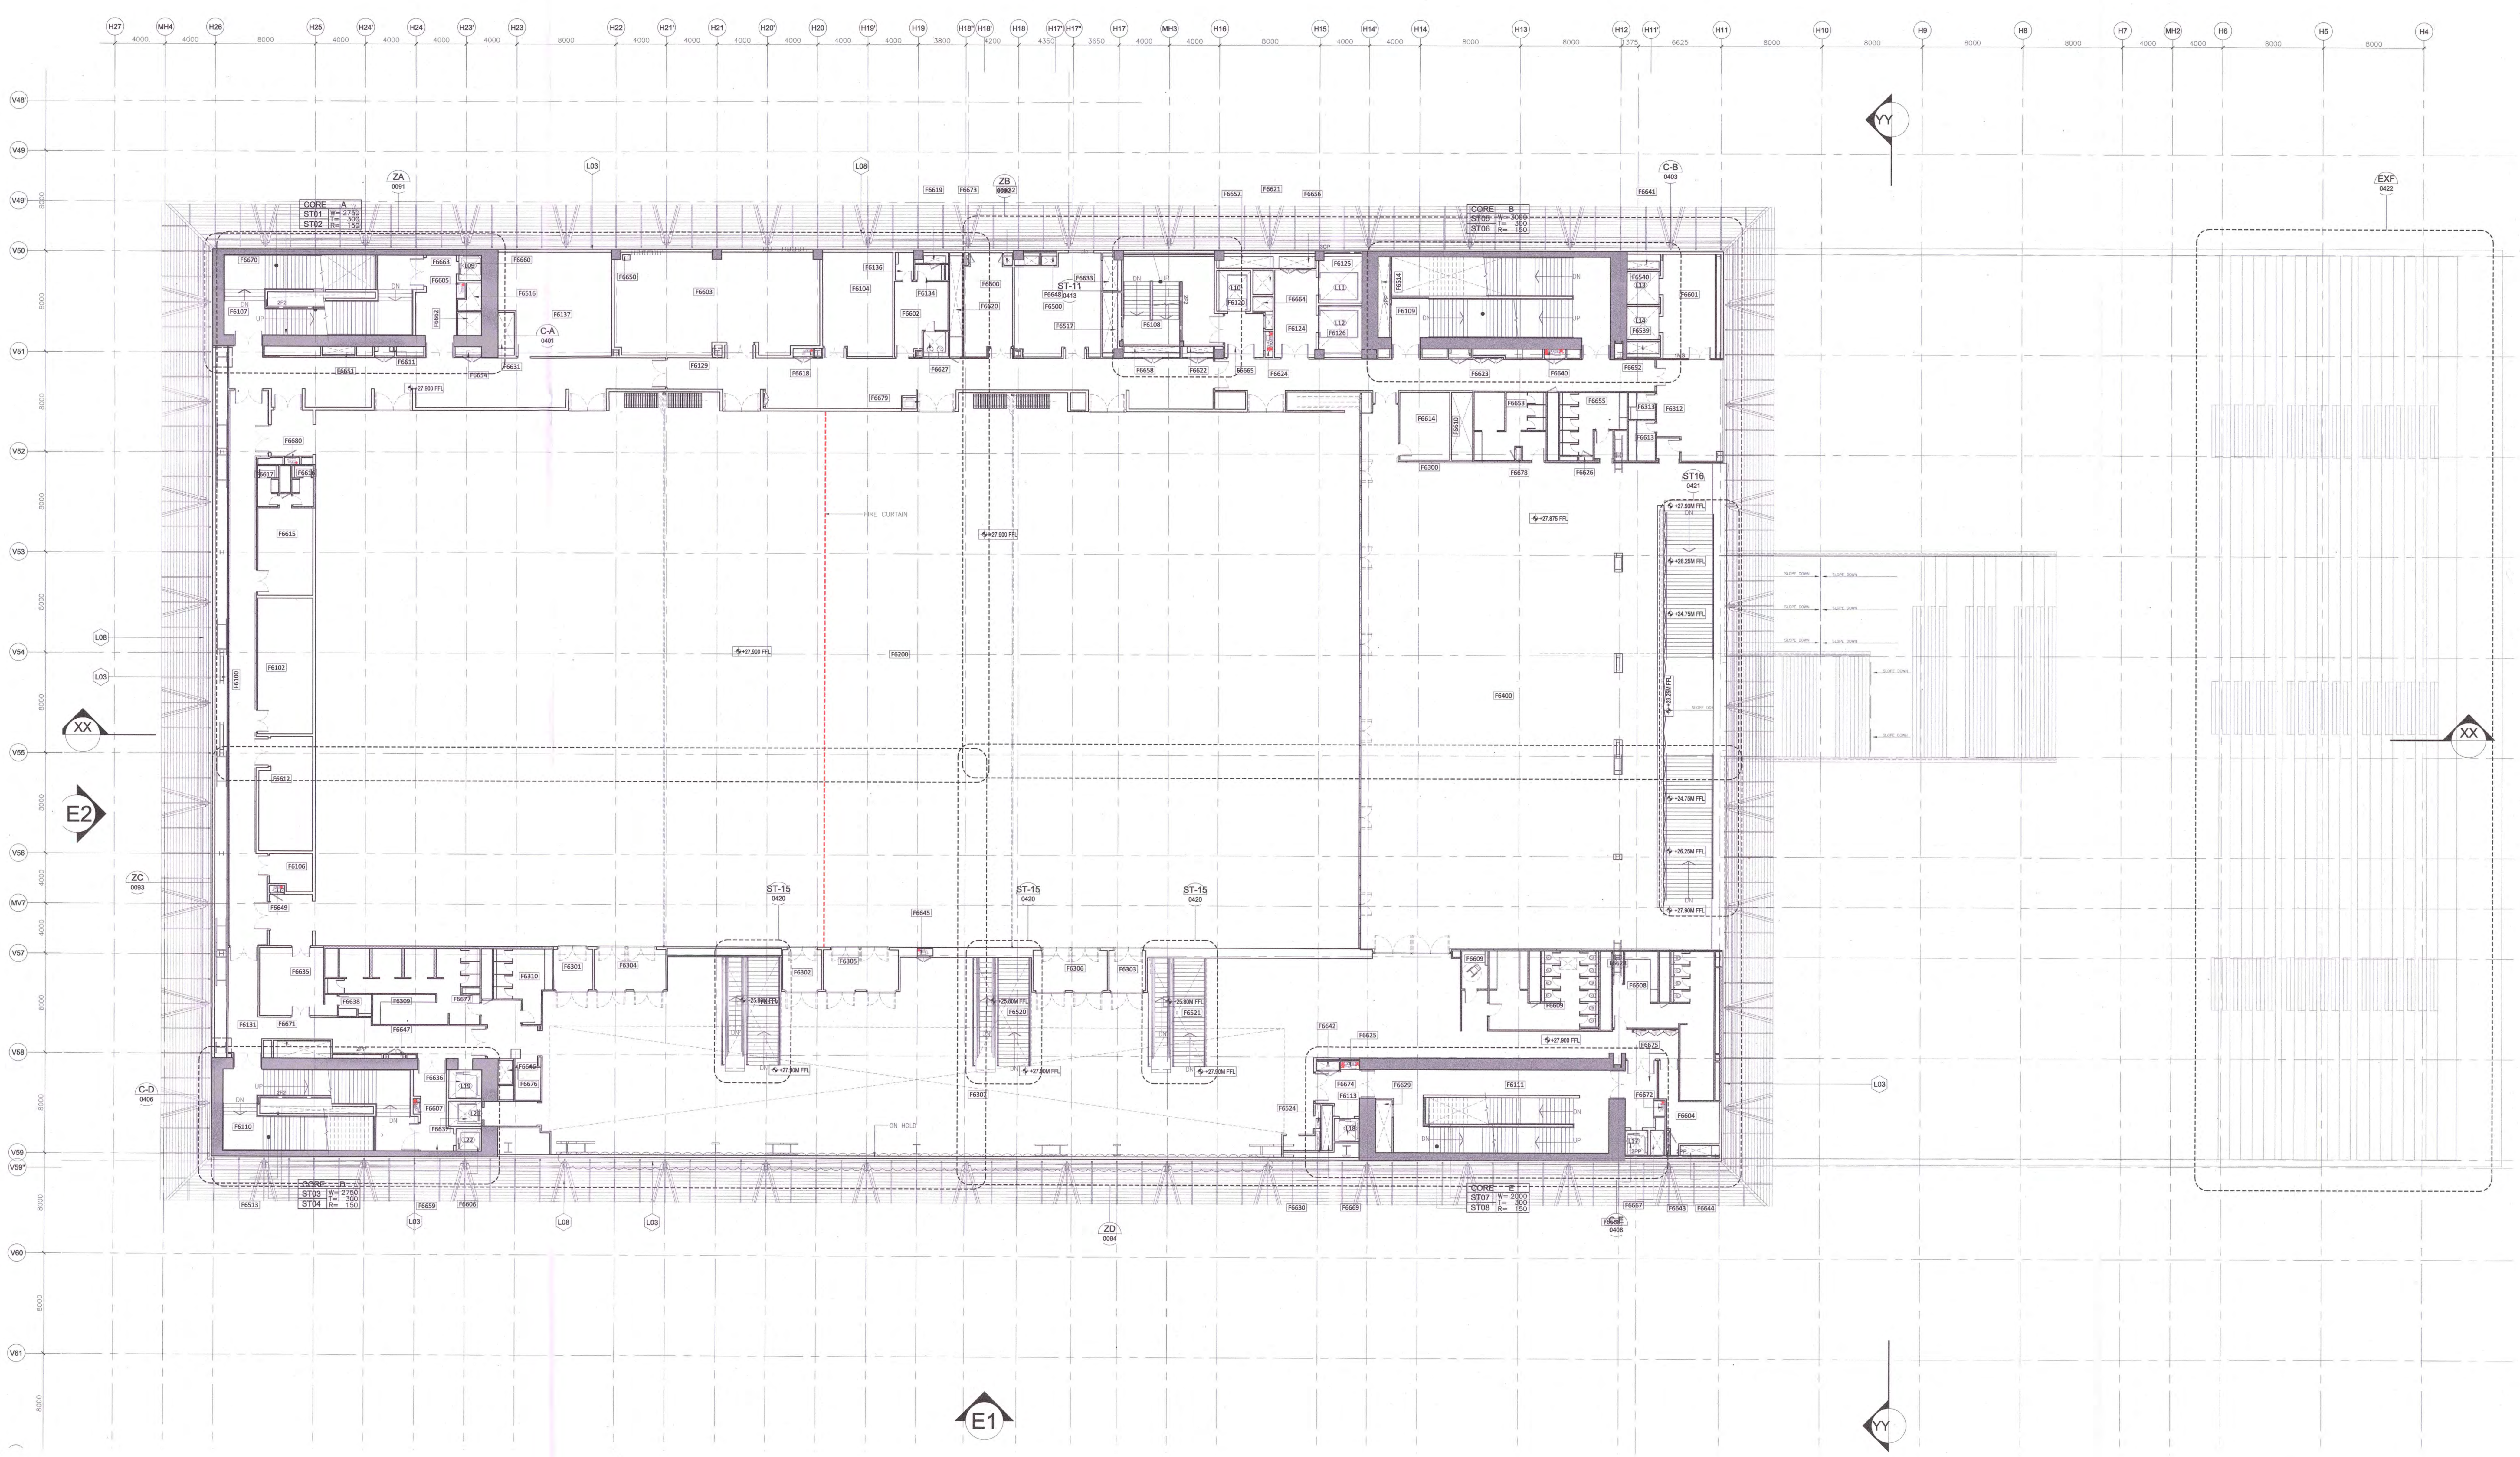

SR. NO	NUMBER	ROOM	X m	Y m	SQM
1	F6100	ARTIST CIRCULATION	2.2	44.33	97.53
2	F6102	BACK STAGE	4.41	10.23	45.11
3	F6104	ELECTRICAL ROOM A	5.45	8.28	45.13
4	F6106	ELECTRICAL ROOM C	3.03	3.54	10.73
5	F6107	EVACUATION CORE A	15.03	6.37	95.74
6	F6108	EVACUATION CORE G	7.18	7.3	52.41
7	F6109	EVACUATION CORE B	17.42	6.42	111.84
8	F6110	EVACUATION CORE D	14.97	6.47	96.86
9	F6111	EVACUATION CORE E	17.13	6.62	113.40
10	F6113	FIRE TOWER LIFT A	2	1.8	3.60
11	F6120	LOADING LIFT A	2.5	3.2	8.00
12	F6124	SERVICE LIFT LOBBY	3.3	6.95	22.94
13	F6125	SERVICE LIFT A	3.5	3.4	11.90
14	F6126	SERVICE LIFT B	3.5	3.67	12.85
15	F6129	STAFF CIRCULATION	-	-	382.17
16	F6131	STAFF CIRCULATION C	-	-	60.23
17	F6134	STAFF TOILET (F)	2.49	1.5	3.74
18	F6136	STAFF TOILET (M)	1.68	2.48	4.17
19	F6137	SECURITY PERSONNEL ROOM	9.13	8.26	75.41
20	F6200	GRAND BALL ROOM	83.18	42.7	3551.79
21	F6300	BAR	-	-	-
22	F6301	EMERGENCY EXIT A	3.2	3.14	10.05
23	F6302	EMERGENCY EXIT B	2.99	3.17	9.48
24	F6303	EMERGENCY EXIT C	3.02	3.14	9.48
25	F6304	GRAND BALL ENTRANCE A	5.76	3.14	18.09
26	F6305	GRAND BALL ENTRANCE B	5.93	3.17	18.80
27	F6306	GRAND BALL ENTRANCE C	5.8	3.14	18.21
28	F6307	SKY LOBBY	60.5	11.18	676.39
29	F6309	PUBLICTOI. A (M)	11.4	6.08	65.73
30	F6310	PUBLICTOI. A (F)	5.69	6.08	34.60
31	F6312	VVIP LOUNGE B	5.29	8.05	42.58
32	F6313	PWDR ROOM	2.15	2.16	4.64
33	F6400	COCKTAIL EXTERIOR AREA	28.06	38.75	1087.33
34	F6500	ELECTRICAL ROOM	6.92	8.28	57.30
35	F6513	LIFT LOBY PRESSURISATION SHAFT 9	9.07	0.57	5.17
36	F6514	PRESSURISATION SHAFT 5&6	0.95	6.42	6.10
37	F6516	PRESSURISATION SHAFT 2	1.9	2.17	4.12
38	F6517	PRESSURISATION SHAFT	1.2	4.76	5.71
39	F6519	VOID	4.75	8.5	40.38
40	F6520	VOID	4.75	8.5	40.38
41	F6521	VOID	4.75	8.5	40.38
42	F6524	ICT SHAFT	0.25	0.8	0.20
43	F6539	VVIP LIFT B	2.55	2.6	6.63
44	F6540	VVIP LIFT A	2.55	2.6	6.63
45	F6600	STR-A	3.9	8.03	31.32
46	F6601	VVIP LIFT LOBBY	4.82	8.33	40.15
47	F6602	STAFF LOCKER	4.42	5.7	25.19
48	F6603	AHU	16.33	8.2	133.91
49	F6604	STR-B	4.2	3.75	15.75
50	F6605	FIRE EXTINGUISHER ASSEMBLY-1	0.6	1.18	0.71
51	F6606	FIRE TOWER LIFT D	2	1.77	3.54
52	F6607	FIRE EXTINGUISHER ASSEMBLY-1	0.61	1.21	0.74
53	F6608	PUBLIC TOILET (M)	-	-	75.23
54	F6609	PUBLIC TOILET (F)	10.52	6	63.12
55	F6610	SCRUBBER SHAFT	1.7	4.78	8.13
56	F6611	ELECTRICAL LOW VOLTAGE SHAFT 1	1.52	0.4	0.61
57	F6612	MECHANICAL ROOM	4.31	9.1	39.22
58	F6613	PANTRY	2.15	3.2	6.88
59	F6614	SERVERY	4.06	5.04	20.46
60	F6615	ARTIST LOUNGE	4.41	8.11	35.77
61	F6616	TOILET (F)	1.69	3.27	5.53
62	F6617	TOILET (M)	1.85	3.27	6.05
63	F6618	FIRE EXTINGUISHER ASSEMBLY 2	1.53	0.71	1.09
64	F6619	PLUMBING SHAFT 5	1.82	0.6	1.09
65	F6620	HVAC SMOKE EXHAUST SHAFT	1	6.44	6.44
66	F6621	LIFT LOBBY PRESSURISATION SHAFT 2	1.52	1.88	2.86
67	F6622	PLUMBING SHAFT 6	2.07	0.49	1.01
68	F6623	ICT SHAFT 2	1.8	0.35	0.63
69	F6624	FIRE EXTINGUISHER ASSEMBLY-2	0.62	2.08	1.29
70	F6625	FIRE EXTINGUISHER ASSEMBLY-2	1.5	0.6	0.90
72	F6626	JANITOR CLOSET	1.09	0.49	0.53
71	F6627	GARBAGE CHUTE	1.77	1.62	2.87
72	F6628	JANITOR CLOSET	1.38	2.52	3.48
73	F6629	PRESSURISATION SHAFT	1.32	4.21	5.56
74	F6630	ELECTRICAL SHAFT	0.25	1.55	0.39
75	F6631	CHILLER WATER PIPE SHAFT	1.3	2.85	3.71
76	F6632	ICT SHAFT	0.7	0.75	0.53
77	F6633	ELECTRICAL SHAFT	1.2	2.71	3.25
78	F6635	VVIP LOUNGE	5.12	5.45	27.90
79	F6636	VVIP LIFT	2.6	2.3	5.98
80	F6637	PUBLIC LIFT	2.6	2	5.20
81	F6638	PWDR ROOM	2.5	1.8	4.50
82	F6640	FIRE EXTINGUISHER ASSEMBLY 2	1.52	0.73	1.11
83	F6641	LIFT LOBBY PRESSURISATION SHAFT	2.55	0.64	1.63
84	F6642	PLUMBING SHAFT 1	1.96	0.47	0.92
85	F6643	ICT SHAFT	0.2	2	0.40
86	F6644	CHILLER WATER PIPE SHAFT 2	2.5	0.8	2.00
87	F6645	FIRE EXTINGUISHER ASSEMBLY-1	1.24	0.6	0.74
88	F6646	PLUMBING SHAFT 2	1.15	1.89	2.17
89	F6647	LV SHAFT 3	1.52	0.3	0.46
90	F6648	ELECTRICAL SHAFT	2.6	0.75	1.95
91	F6649	FIRE EXTINGUISHER ASSEMBLY-1	1.2	0.75	0.90
92	F6650	PLUMBING SHAFT 4	0.6	0.45	0.27
93	F6651	KITCHEN EXH. SHAFT	2.6	0.65	1.69
94	F6652	LIFT LOBBY PRESSURISATION SHAFT	2.57	0.93	2.39
95	F6653	PUBLIC TOILET (M)	5.75	5.46	31.40
96	F6654	PLUMBING SHAFT 3	2.1	0.79	1.66
97	F6655	PUBLIC TOILET (F)	6.36	5.46	34.73
98	F6656	HVAC EXHAUST SHAFT	2.88	0.95	2.74
99	F6657	SMOKE EXHAUST SHAFT 2	4.22	0.95	4.01
100	F6658	CHILLER WATER PIPE SHAFT 4	4.43	0.49	2.17
101	F6659	LIFT LOBBY D	2.63	6.47	16.78
102	F6660	FIRE LIFT A	1.79	1.99	3.56
103	F6662	LIFT LOBBY PRESSURISATION SHAFT 1	1.9	1.8	3.42
104	F6663	LIFT LOBBY A	-	-	18.52
105	F6664	LIFT LOBBY PRESSURISATION SHAFT 3	1.52	1.12	1.70
106	F6665	LIFT LOBBY G	3.09	3.48	10.75
107	F6667	LIFT LOBBY PRESSURISATION SHAFT 7	1.08	2	2.16
108	F6668	FIRE LIFT E	1.8	2	3.60
109	F6669	LIFT LOBBY PRESSURISATION SHAFT 8	0.78	3.58	2.79
110	F6670	STAIR PRESSURISATION SHAFT	8.6	0.5	16.78
111	F6671	ST PRESSURISATION SHAFT 1	4.26	1.35	5.75
112	F6672	FIRE EXTINGUISHER ASSEMBLY-1	0.88	1.22	1.07
113	F6673	ICT SHAFT	0.2	0.75	0.15
114	F6674	LIFT LOBBY A	-	-	12.91
115	F6675	LIFT LOBBY E	-	-	14.01
116	F6676	SPARE ROOM	2.87	3.14	9.01
117	F6677	JANITOR CLOSET	1.4	0.45	0.63
118	F6678	JANITOR CLOSET	1.18	0.49	0.58
119	F6679	DRINKING WATER COOLER	1	0.9	0.9
120	F6680	FIRE EXTINGUISHER ASSEMBLY 1	1.2	0.6	0.72
		TOTAL			7822.89

Owner / Employer

India International Convention & Exhibition Centre Limited
Room No. 452A, Ministry of Commerce & Industry, DIPP, Udyog Bhawan, New Delhi - 110011, India

Department of Industrial Policy and Promotion Ministry of Commerce & Industry Government of India

Knowledge Partner

Delhi Mumbai Industrial Corridor Development Corporation
Room No 341 B, 3rd Floor Hotel Ashok, Diplomatic Enclave, 50B Chankyapuri, New Delhi - 110021

Employer's Representative
Employer Engineer
Programme Management Consultant (PMC)
AECOM

Preliminary Engineering Architecture Consultants (PEAC)
idom — Av. Del Monasterio de El Escorial, 4, 28049 Madrid, Spain
CP KUKREJA ARCHITECTS — No.D-1, Ashirwad Building, Green Park, New Delhi, Delhi 110016, India

EPC Contractor
L&T Construction Buildings & Factories
Mount Poonamallee Road, Manapakkam, P.B.No.979, Chennai – 600 089

EPC Contractor's Representatives
Design Consultant
Engineering Design and Research Center (EDRC)
L&T Construction - Buildings & Factories

Architectural Consultant
Arcop Associates Pvt. Ltd.
A-15, Pampose Enclave, G.K.-1
New Delhi, Delhi 110048, India

Structural Proof Consultant
Indian Institute of Technology (IIT) Madras
Sardar Patel Rd, Opposite to C, L.R.I, Adyar, Chennai, Tamil Nadu 600036

MEP Proof Consultant
Egis India Consulting Engineers Pvt. Ltd.
Plot No. 66, Sector 32, Institutional Area, Opp: Zenatix Solutions, Gurugram, Haryana 122001

ICT Proof Consultant
CKR Consulting Engineers Pvt. Ltd.
#47/1, 3rd Floor, Narayana Arcade, Subbaramachetty Road, Netkalappa Circle, Basavanagudi, Bengaluru - 560004

Certification

EPC Contractor

Design Consultant

Architectural Consultant

Proof Consultant

Structural	MEP	ICT

Reviewed GFC drawing prepared by Contractor and ensured that all preliminary aspects and parameters have been adhered to.

PEAC

Signed on behalf of ... Date 25/07/19

Issued by:

Employer / Employer's Engineer

GENERAL NOTES:

1. ALL DIMENSIONS ARE IN MILLIMETERS, LEVELS IN METERS AND ANGLES IN DEGREES UNLESS OTHERWISE NOTED.
2. THE DRAWING IS TO BE READ AND NOT TO BE SCALED; ONLY WRITTEN DIMENSIONS SHALL BE FOLLOWED.
3. THE DRAWING SHALL BE READ IN CONJUNCTION WITH ALL RELEVANT ARCHITECTURAL, STRUCTURAL AND MEP DRAWINGS.
4. ALL DIMENSIONS SHALL BE VERIFIED at SITE PRIOR TO START OF WORK AND ANY DISCREPANCY SHALL BE BROUGHT TO THE NOTICE OF THE ARCHITECT.
5. +0.00 CORRESPONDS TO +213.90M .
6. FOR EXTERNAL FINISHES LEGEND, REFER DWG NO. A-201, 202 & A-301, 302.

REV	DESCRIPTION	DATE	DSGN	DRWN	CHKD	APPD
R0	GOOD FOR CONSTRUCTION	21-06-19	SS	TR	NK	GS
R0_B	GOOD FOR CONSTRUCTION	21-12-18	SS	TR	NK	GS
R0_A	GOOD FOR CONSTRUCTION	28-08-18	SS	TR	NK	GS

Revisions

ARCHITECTURE			FPS		
STRUCTURAL			PIPING		
ELECTRICAL			PHE		
ELV SYSTEM			GIS		
HVAC			GEOTECH.		
CHECKED BY	SIGN	DATE	CHECKED BY	SIGN	DATE


EPC Contractor
L&T Construction Buildings & Factories
JOB No : O17203

Project Name
DESIGN AND CONSTRUCTION OF INDIA INTERNATIONAL CONVENTION & EXPO CENTRE
SECTOR 25, DWARKA, NEW DELHI, INDIA

Drawing Status
GOOD FOR CONSTRUCTION
GOOD FOR CONSTRUCTION (GFC)

Drawing No			Rev. No
A	07	0090	R0


Key Plan

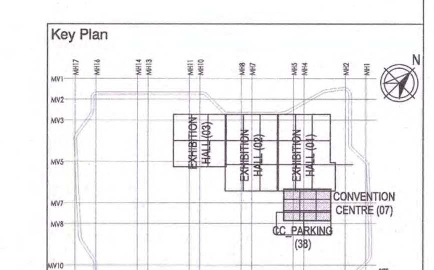

Title :
CONVENTION CENTRE
SIXTH FLOOR PLAN

EDRC DWG No :	Scale :	Sheet Size
O17203 - A - SP - 07 - WD - 0090	1:200	A0

This drawing is the property of L&T Construction, B&F-EDRC and must not be passed on to any person or body not authorised by us to receive it nor be copied or otherwise made use either in full or in part by such person or body without our prior permission in writing.

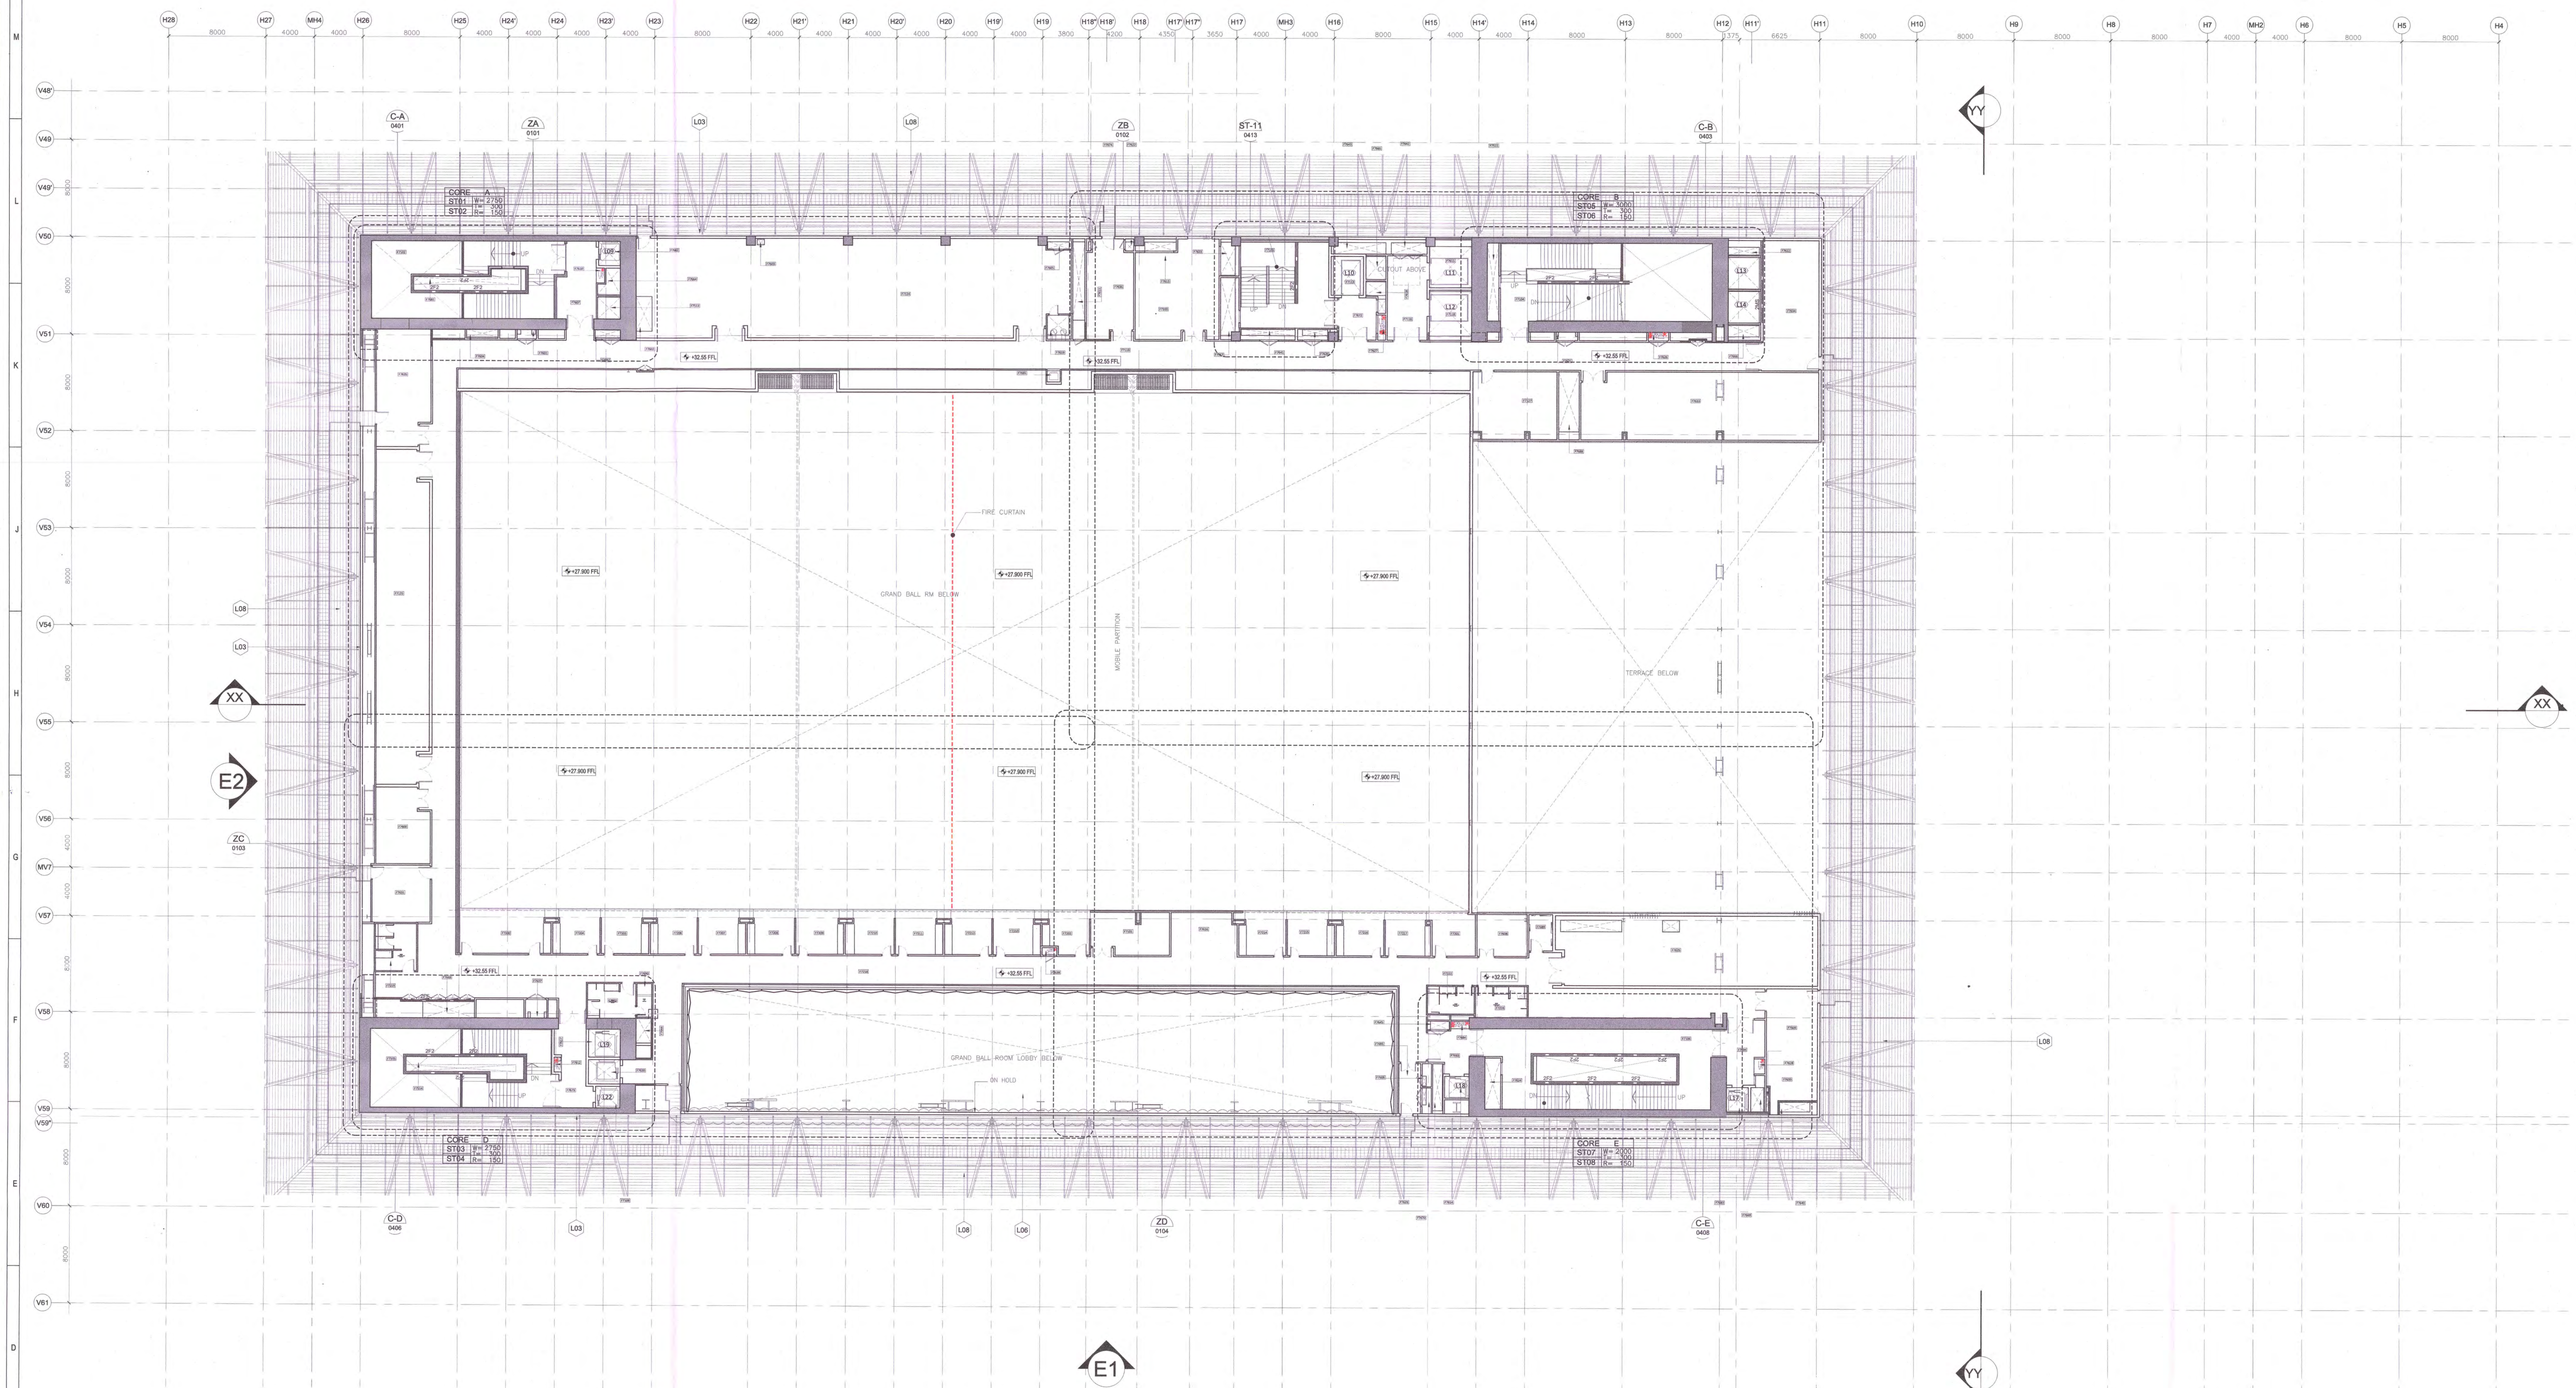

SR NO	NUMBER	ROOM	X m	Y m	SQM
1	F7100	ELECTRICAL ROOM A	6.92	8.28	57.30
2	F7101	ELECTRICAL ROOM B	6.5	3.52	22.88
3	F7102	EVACUATION CORE A	15.03	6.37	95.74
4	F7103	EVACUATION CORE G	7.18	7.05	50.62
5	F7104	EVACUATION CORE B	17.42	6.42	111.84
6	F7105	EVACUATION CORE D	15.58	6.47	100.80
7	F7106	EVACUATION CORE E	17.13	6.62	113.40
8	F7108	FIRE TOWER LIFT D	2	1.8	3.60
9	F7113	LOADING LIFT A	2.5	3.2	8.00
10	F7116	SERVICE LIFT LOBBY	3.3	6.95	22.94
11	F7118	SERVICE LIFT B	3.5	3.67	12.85
12	F7119	STAFF CIRCULATION A	-	-	344.14
13	F7124	TECHNICAL AHU RM A	34.6	8.19	283.37
14	F7125	TECHNICAL AHU RM B	-	-	115.72
15	F7127	TV STATION ROOM 02	6.88	5.59	38.48
16	F7200	CTRL ROOM A	7.53	3.64	27.41
17	F7201	CTRL ROOM B	3.6	3.65	13.14
18	F7202	CTRL ROOM C	3.91	3.65	14.27
19	F7204	INTERPRETER BOOTH A	3.91	3.65	14.27
20	F7205	INTERPRETER BOOTH B	3.91	3.65	14.27
21	F7206	INTERPRETER BOOTH C	3.91	3.65	14.27
22	F7207	INTERPRETER BOOTH D	3.91	3.65	14.27
23	F7208	INTERPRETER BOOTH E	3.91	3.65	14.27
24	F7209	INTERPRETER BOOTH F	3.91	3.65	14.27
25	F7210	INTERPRETER BOOTH G	4.04	3.65	14.75
26	F7211	INTERPRETER BOOTH H	3.91	3.65	14.27
27	F7212	INTERPRETER BOOTH I	3.91	3.65	14.27
28	F7213	INTERPRETER BOOTH J	3.91	3.65	14.27
29	F7214	INTERPRETER BOOTH K	3.91	3.65	14.27
30	F7215	INTERPRETER BOOTH L	3.91	3.65	14.27
31	F7216	INTERPRETER BOOTH M	3.91	3.65	14.27
32	F7217	INTERPRETER BOOTH N	3.76	3.65	13.72
33	F7218	INTERPRETER CIRC	-	-	339.78
34	F7219	INTERPRETER TOI. A (F)	2.75	3.72	10.23
35	F7220	INTERPRETER TOI. A (M)	4.53	2.36	10.69
36	F7222	INTERPRETER TOI. (F)	3.87	2.25	8.71
37	F7224	INTERPRETER TOI. (M)	4.24	2.56	10.85
38	F7505	ICT SHAFT C	0.25	0.8	0.20
39	F7513	LIFT LOBBY PRESSURISATION SHAFT 1	1.9	1.8	3.42
40	F7514	LIFT LOBBY PRESSURISATION SHAFT	9.07	0.57	5.17
41	F7515	PRESSURISATION SHAFT 5 & 6	0.95	6.42	6.10
42	F7517	PRESSURISATION SHAFT	1.2	4.76	5.71
43	F7600	MEDIA FAÇADE EQUIP ROOM	4.52	6.31	28.52
44	F7601	ELECTRICAL LOW VOLTAGE SHAFT 1	0.7	1.22	0.85
45	F7602	CHILLER WATER PIPE SHAFT 1	1.3	2.85	3.71
46	F7603	PLUMBING SHAFT 4	0.6	0.45	0.27
47	F7604	KITCHEN EXHAUST SHAFT	2.60	0.65	1.69
48	F7605	PLUMBING SHAFT 5	1.78	0.60	1.07
49	F7607	FIRE TOWER LIFT LOBBY	3.27	6.37	20.83
50	F7608	STR-B	4.12	3.43	14.13
51	F7609	MEDIA FAÇADE EQUIP ROOM	4.2	9.19	38.60
52	F7610	FIRE EXTINGUISHER ASSEMBLY -1	1.60	0.76	1.22
53	F7611	HVAC SMOKE EXHAUST SHAFT	1	6.44	6.44
54	F7612	FIRE EXTINGUISHER ASSEMBLY-1	0.60	1.21	0.73
55	F7613	ELECTRICAL SHAFT	2.6	0.75	1.95
56	F7614	FIRE TOWER LIFT A	2	1.8	3.60
57	F7615	SERVICE LIFT A	3.5	3.4	11.90
58	F7616	LOUNGE	5.21	3.65	19.02
59	F7617	VVIP LIFT	2.6	2.3	5.98
60	F7618	LIFT LOBBY PRESSURISATION SHAFT 3	-	-	2.51
61	F7619	GARBAGE CHUTE	1.78	1.64	2.92
62	F7620	PLUMBING SHAFT 6	2.07	0.49	1.01
63	F7621	ELECTRICAL LOW VOLTAGE SHAFT 2	1.8	0.35	0.63
64	F7622	ICT SHAFT	0.7	1	0.70
65	F7623	ELECTRICAL SHAFT	1.2	2.71	3.25
66	F7624	PRESSURISATION SHAFT 7 & 8	1.32	4.21	5.56
67	F7625	AHU ROOM	20.82	5.75	119.72
68	F7626	FIRE EXTINGUISHER ASSEMBLY-2	1.52	0.84	1.28
69	F7627	FIRE EXTINGUISHER ASSEMBLY-2	0.62	2.08	1.29
70	F7628	FIRE EXTINGUISHER ASSEMBLY-1	0.88	1.22	1.07
71	F7629	ELECTRICAL SHAFT	1.21	0.25	0.30
72	F7630	PUBLIC LIFT	2.6	2	5.20
73	F7631	STR ROOM	4.8	4.71	22.61
74	F7632	LOBBY PRESSURISATION SHAFT	2.54	1.18	3.00
75	F7633	SATELLITE EQUIPMENT ROOM	19.61	5.59	109.62
76	F7634	TECHNICAL AHU RM B	4.72	10.72	50.60
77	F7635	MEDIA FAÇADE EQUIP ROOM	4.52	9.74	44.02
78	F7636	STR-A	3.89	7.15	27.81
79	F7637	ELECTRICAL LOW VOLTAGE SHAFT 3	1.52	0.3	0.46
80	F7638	FIRE EXTINGUISHER ASSEMBLY-1	1.20	0.60	0.72
81	F7639	ICT SHAFT	0.2	2	0.40
82	F7640	CHILLER WATER PIPE SHAFT 2	2.5	0.8	2.00
83	F7641	CHILLER WATER PIPE SHAFT 4	4.43	0.49	2.17
84	F7642	SMOKE EXHAUST SHAFT	2.88	0.95	2.74
85	F7643	SMOKE EXHAUST SHAFT	4.54	0.95	4.31
86	F7644	PLUMBING SHAFT 2	1.15	2.02	2.32
87	F7645	PLUMBING SHAFT 1	1.80	0.70	1.26
88	F7664	ST PRESSURISATION SHAFT 2	1.9	2.17	4.12
89	F7665	LIFT LOBBY PRESSURISATION SHAFT 2	1.59	1.88	2.99
90	F7666	LOBBY PRESSURISATION SHAFT	2.59	0.93	2.41
91	F7668	STAIRCASE PRESSURISATION SHAFT 1	4.28	1.35	5.78
92	F7669	LIFT LOBBY PRESSURISATION SHAFT 1	1.08	2	2.16
93	F7670	LIFT LOBBY PRESSURISATION SHAFT 8	0.82	3.63	2.98
94	F7672	FIRE TOWER LIFT LOBBY	3.09	3.48	10.75
95	F7673	FIRE TOWER LIFT LOBBY	2.61	7.99	20.85
96	F7674	ICT SHAFT	0.2	1	0.20
97	F7681	ST PRESSURISATION SHAFT	8.66	0.64	5.54
98	F7682	FIRE TOWER LIFT A	1.8	2	3.60
99	F7683	FIRE TOWER LIFT E	1.8	2	3.60
100	F7684	FIRE EXTINGUISHER ASSEMBLY-2	1.47	0.60	0.88
101	F7687	ST PRESSURISATION SHAFT	2.09	0.65	1.36
102	F7688	SCRUBBER SHAFT	1.71	4.94	8.45
103	F7689	SPARE	1.97	2.98	5.87
104	F7690	JANITOR CLOSET	1.2	1.52	1.82
105	F7691	ELV CIRCULATION	2.71	2.72	7.37
106	F7693	LIFT LOBBY A	-	-	11.01
107	F7694	LIFT LOBBY E	-	-	14.79
108	F7695	DRINKING WATER	1.07	0.92	0.98
		TOTAL			2039.63

Owner / Employer

India International Convention & Exhibition Centre Limited
Room No. 452A, Ministry of Commerce & Industry, DIPP, Udyog Bhawan, New Delhi - 110011, India

Department of Industrial Policy and Promotion Ministry of Commerce & Industry
Government of India

Knowledge Partner

Delhi Mumbai Industrial Corridor Development Corporation
Room No 341 B, 3rd Floor Hotel Ashok, Diplomatic Enclave, 50B Chankyapuri, New Delhi - 110021

Employer's Representative

Employer Engineer
Programme Management Consultant (PMC)
AECOM

Preliminary Engineering Architecture Consultants (PEAC)

idom — Av. Del Monasterio de El Escorial, 4, 28049 Madrid, Spain
CP KUKREJA ARCHITECTS — No.D-1, Ashirwad Building, Green Park, New Delhi, Delhi 110016, India

EPC Contractor

L&T Construction
Buildings & Factories
Mount Poonamallee Road, Manapakkam, P.B.No.979, Chennai – 600 089

EPC Contractor's Representatives

Design Consultant
Engineering Design and Research Center (EDRC)
L&T Construction - Buildings & Factories

Architectural Consultant
ARCOP — Arcop Associates Pvt. Ltd.
A-15, Pampose Enclave, G.K.-1
New Delhi, Delhi 110048, India

Structural Proof Consultant
Indian Institute of Technology (IIT) Madras
Sardar Patel Rd, Opposite to C, L.R.I, Adyar, Chennai, Tamil Nadu 600036

MEP Proof Consultant
egis — Egis India Consulting Engineers Pvt. Ltd.
Plot No. 66, Sector 32, Institutional Area, Opp: Zenatix Solutions, Gurugram, Haryana 122001

ICT Proof Consultant
CKR Consulting Engineers Pvt. Ltd.
#47/1, 3rd Floor, Narayana Arcade, Subbaramachetty Road, Netkalappa Circle, Basavanagudi, Bengaluru - 560004

Certification		
EPC Contractor		
Design Consultant		
Architectural Consultant		
Proof Consultant		
Structural	MEP	ICT
PEAC		

Reviewed GFC drawing prepared by Contractor and ensured that all preliminary aspects and parameters have been adhered to.
Signed on be[half] ... Date: 25/07/19

Issued by:
Employer / Employer's Engineer

GENERAL NOTES:

1. ALL DIMENSIONS ARE IN MILLIMETERS, LEVELS IN METERS AND ANGLES IN DEGREES UNLESS OTHERWISE NOTED.
2. THE DRAWING IS TO BE READ AND NOT TO BE SCALED; ONLY WRITTEN DIMENSIONS SHALL BE FOLLOWED.
3. THE DRAWING SHALL BE READ IN CONJUNCTION WITH ALL RELEVANT ARCHITECTURAL, STRUCTURAL AND MEP DRAWINGS.
4. ALL DIMENSIONS SHALL BE VERIFIED at SITE PRIOR TO START OF WORK AND ANY DISCREPANCY SHALL BE BROUGHT TO THE NOTICE OF THE ARCHITECT.
5. +0.00 CORRESPONDS TO +213.90M .
6. FOR EXTERNAL FINISHES LEGEND, REFER DWG NO. A-201, 202 & A-301, 302.

REV	DESCRIPTION	DATE	DSGN	DRWN	CHKD	APPD
R0	GOOD FOR CONSTRUCTION	21-06-19	SS	TR	NK	GS
R0_B	GOOD FOR CONSTRUCTION	26-12-18	SS	TR	NK	GS
R0_A	GOOD FOR CONSTRUCTION	28-08-18	SS	TR	NK	GS

Revisions

CHECKED BY	SIGN	DATE	CHECKED BY	SIGN	DATE
ARCHITECTURE			FPS		
STRUCTURAL			PIPING		
ELECTRICAL			PHE		
ELV SYSTEM			GIS		
HVAC			GEOTECH.		


EPC Contractor
L&T Construction
Buildings & Factories
JOB No : O17203

Project Name
DESIGN AND CONSTRUCTION OF INDIA INTERNATIONAL CONVENTION & EXPO CENTRE
SECTOR 25, DWARKA, NEW DELHI, INDIA

Drawing Status
GOOD FOR CONSTRUCTION
GOOD FOR CONSTRUCTION (GFC)

Drawing No			Rev. No
A	07	0100	R0


Key Plan

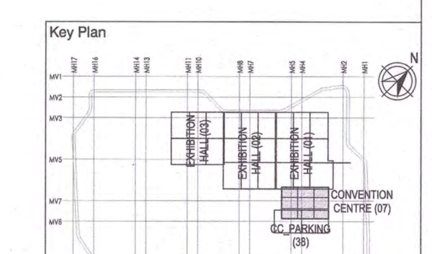

Title :
CONVENTION CENTRE
SEVENTH FLOOR PLAN

EDRC DWG No :	Scale :	Sheet Size
O17203 - A - SP - 07 - WD - 0100	1:200	A0

This drawing is the property of L&T Construction, B&F-EDRC and must not be passed on to any person or body not authorised by us to receive it nor be copied or otherwise made use either in full or in part by such person or body without our prior permission in writing.

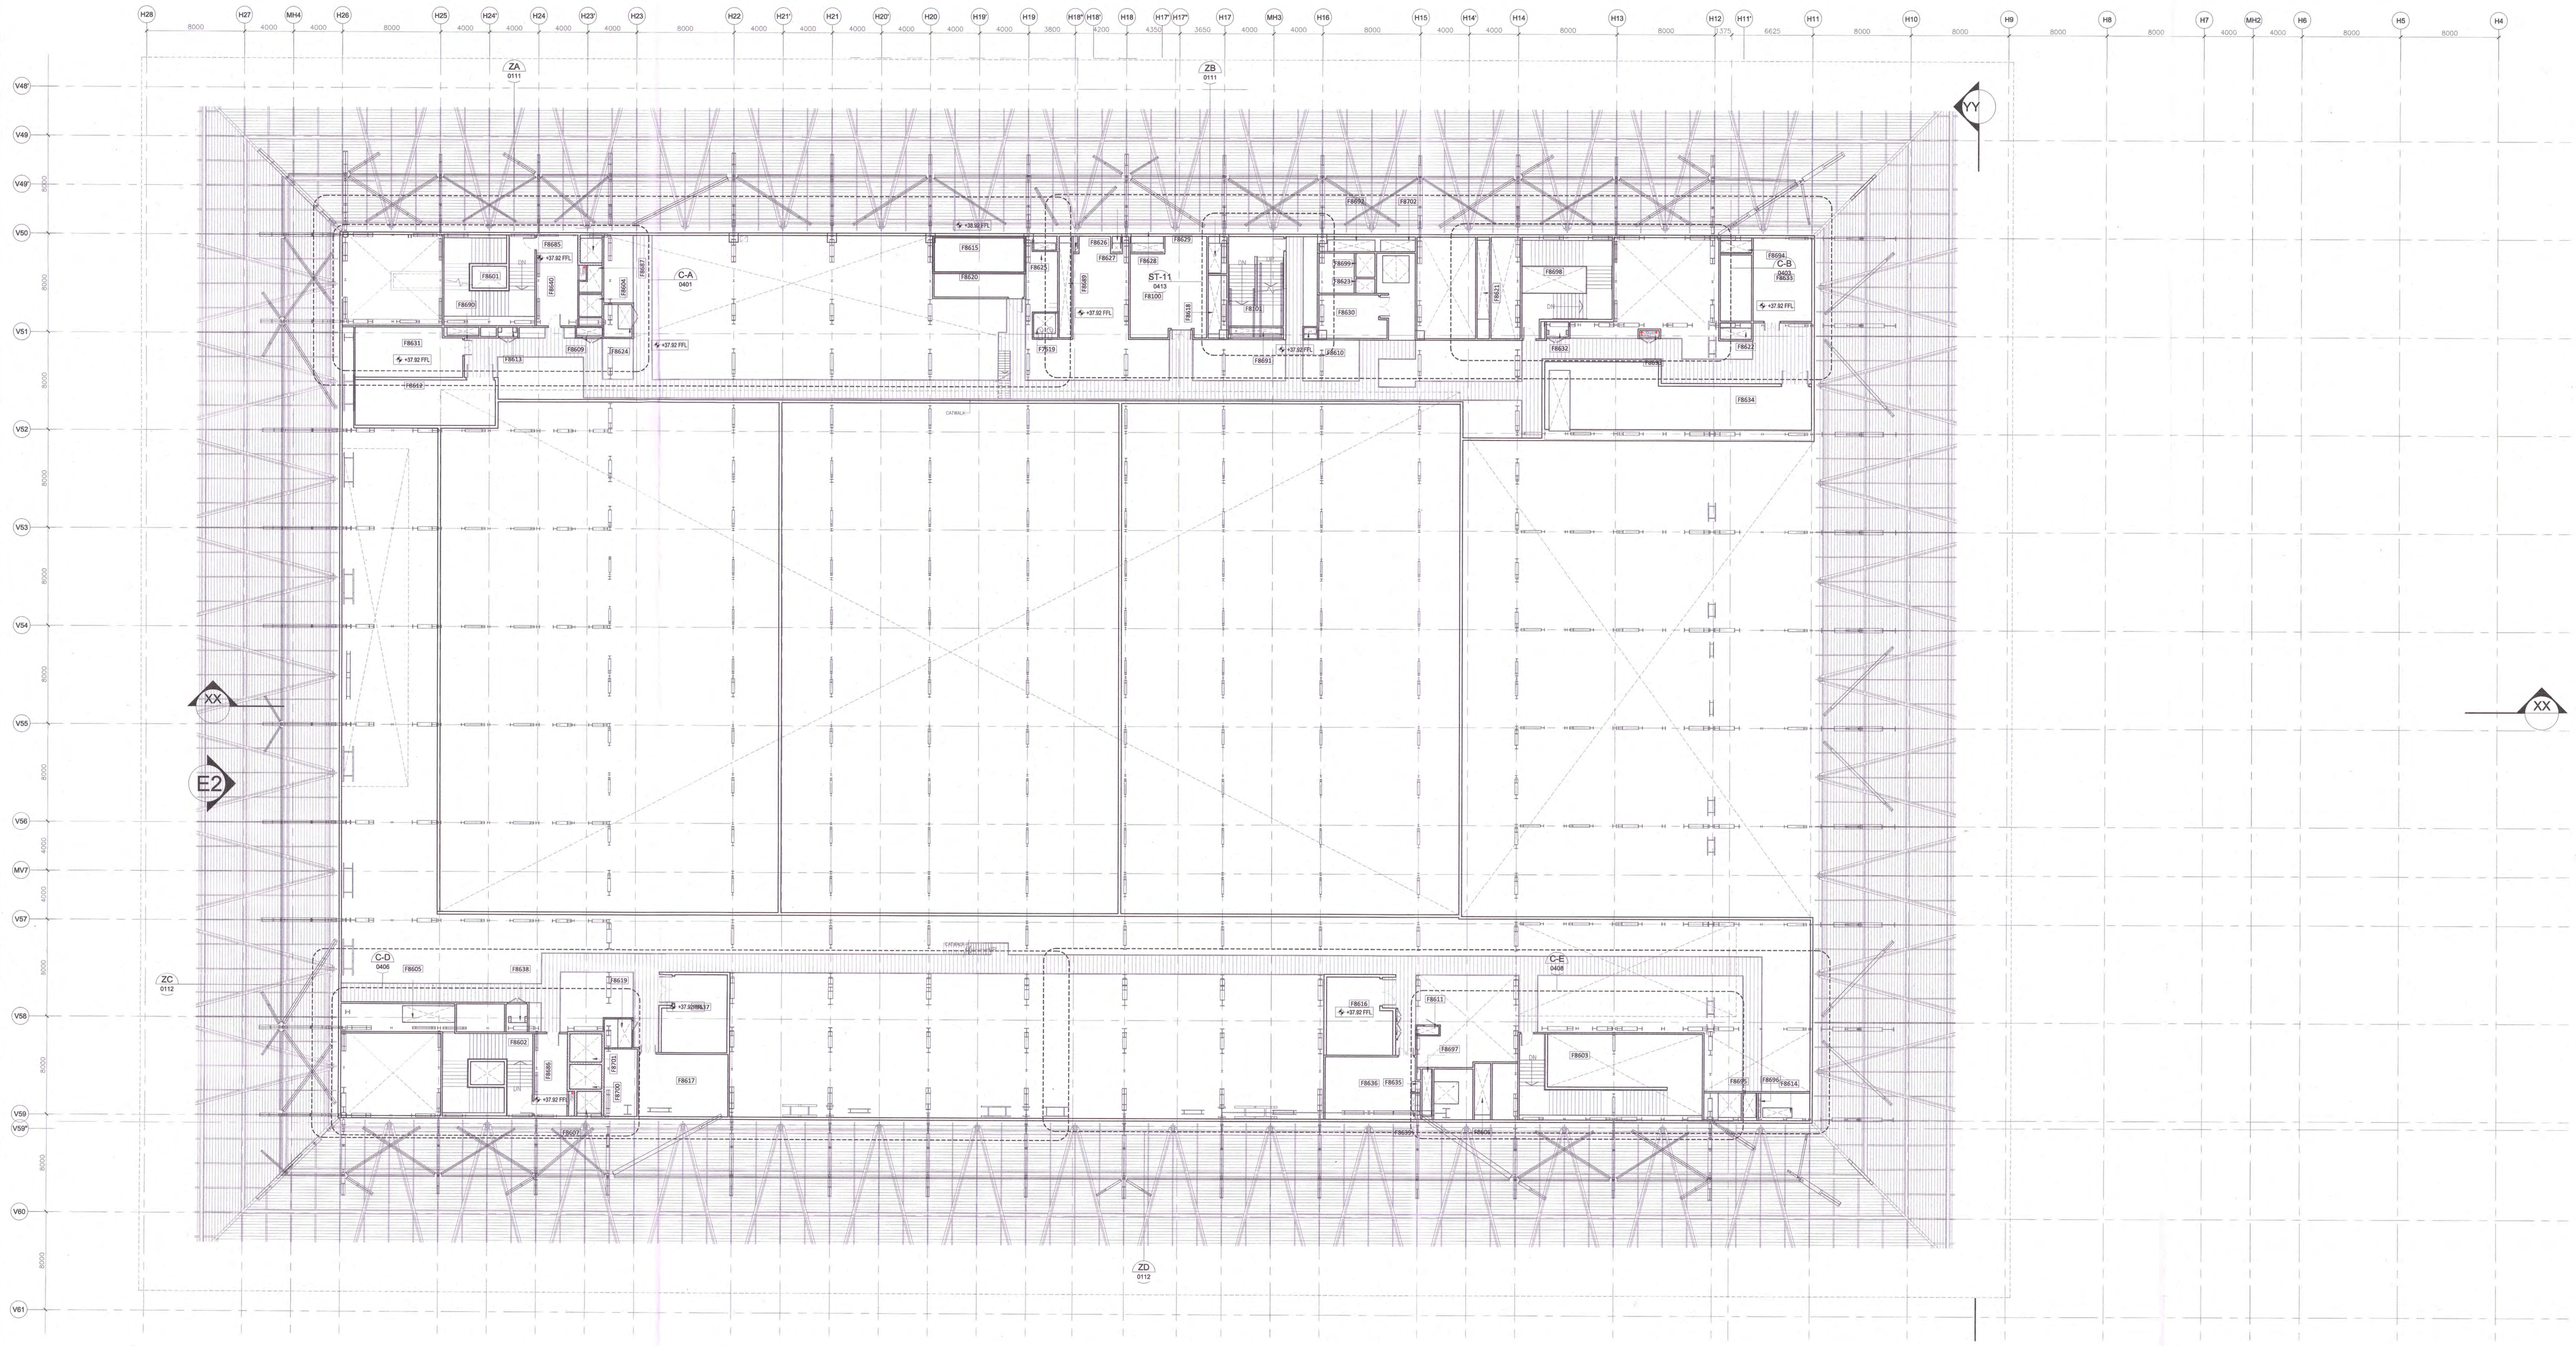

SR. NO.	NUMBER	ROOM	X m	Y m	AREA
1	F8100	ELECTRICAL ROOM	6.27	8.28	51.92
2	F8101	EVACUATION CORE G	4.5	7.3	32.85
3	F8601	EVACUATION CORE A	7.4	7.14	52.84
4	F8602	EVACUATION CORE D	7.37	6.47	47.68
5	F8603	EVACUATION CORE E	14.96	6.62	99.04
6	F8604	PRESSURISATION SHAFT 1	1.9	1.8	3.42
7	F8605	STAIRCASE PRESSURISATION SHAFT 1	4.28	1.35	5.78
8	F8606	PRESSURISATION SHAFT 6&7	1.32	4.21	5.56
9	F8607	FIRE TOWER LIFT D	2	1.77	3.54
10	F8609	PLUMBING SHAFT 3	2.1	0.78	1.64
11	F8610	PLUMBING SHAFT 6	1.01	0.47	0.47
12	F8611	PLUMBING SHAFT 1	1.8	0.32	0.58
13	F8612	AHU ROOM	11.45	3.74	42.82
14	F8613	LV SHAFT 1	1.52	0.4	0.61
15	F8614	CHILLER WATER PIPE SHAFT 2	2.5	0.8	2.00
16	F8615	OVERHEAD WATER TANK	7.34	2.76	20.26
17	F8616	AHU ROOM	-	-	31.47
18	F8617	ELECTRICAL LOW VOLTAGE RACK	7.34	5.07	37.21
19	F8618	PRESSURISATION SHAFT 3	1.05	4.76	5.00
20	F8619	PLUMBING SHAFT 2	1.15	2.32	2.67
21	F8620	PUMP ROOM	7.38	1.91	14.10
22	F8621	PRESSURISATION SHAFT 4	0.95	6.42	6.10
23	F8622	LIFT LOBBY PRESSURISATION SHAFT 5	2.55	0.93	2.37
24	F8623	LIFT LOBBY PRESSURISATION SHAFT 3	1.59	1.34	2.13
25	F8624	CHILLER WATER PIPE SHAFT 1	1.12	2	2.24
26	F8625	PLUMBING SHAFT 5	1.78	0.6	1.07
27	F8626	ICT SHAFT	0.2	0.75	0.15
28	F8627	HVAC SMOKE EXHAUST SHAFT	0.7	0.75	0.53
29	F8628	ELECTRICAL SHAFT	2.6	0.75	1.95
30	F8629	ELECTRICAL SHAFT	1.05	2.71	2.85
31	F8630	ELECTRICAL LOW VOLTAGE RACK	5.11	3.55	18.14
32	F8631	STR-A	-	-	34.62
33	F8632	LV SHAFT-2	1.8	0.35	0.63
34	F8633	ELECTRICAL LOW VOLTAGE RACK	4.7	6.78	31.87
35	F8634	AHU ROOM	21.78	5.52	151.15
36	F8635	ICT SHAFT	0.25	0.8	0.20
37	F8636	STR-B	7.37	5.09	37.51
38	F8637	AHU ROOM	-	-	31.27
39	F8638	LV SHAFT 3	1.52	0.3	0.46
40	F8639	ELECTRICAL SHAFT	0.25	1.55	0.39
41	F8640	FIRE TWR LIFT LOBBY	3.17	7.37	23.36
42	F8685	FIRE TOWER LIFT A	1.8	2	3.60
43	F8686	FIRE TOWER LIFT LOBBY	2.7	6.72	18.14
44	F8687	PRESSURISATION SHAFT 2	1.9	2.17	4.12
45	F8689	HVAC SMOKE EXHAUST SHAFT	1	6.44	6.44
46	F8690	KITCHEN EXHAUST SHAFT	2.6	0.65	1.69
47	F8691	CHILLER WATER PIPE SHAFT 4	4.43	0.42	1.86
48	F8692	SMOKE EXHAUST SHAFT	7.18	0.95	6.82
49	F8693	FIRE EXTINGUISHER ASSEMBLY - 2	1.52	0.54	0.82
50	F8694	LIFT LOBBY PRESSURISATION SHAFT 4	2.55	0.64	1.63
51	F8695	PRESSURISATION SHAFT 7	1.08	2	2.16
52	F8696	ICT SHAFT	0.2	2	0.40
53	F8697	LIFT LOBBY PRES SHAFT 8	0.78	3.88	3.03
54	F8698	EVACUATION CORE B	7.4	6.42	47.51
55	F8699	LIFT LOBBY PRESSURISATION SHAFT 2	1.59	1.95	3.10
56	F8700	PUBLIC LIFT	2.6	2	5.20
57	F8701	VVIP LIFT	2.6	2.3	5.98
		TOTAL			922.92

Owner / Employer

India International Convention & Exhibition Centre Limited
Room No. 452A, Ministry of Commerce & Industry, DIPP, Udyog Bhawan, New Delhi - 110011, India

Department of Industrial Policy and Promotion Ministry of Commerce & Industry Government of India

Knowledge Partner

DMICDC
Delhi Mumbai Industrial Corridor Development Corporation
Room No 341 B, 3rd Floor Hotel Ashok, Diplomatic Enclave, 50B Chankyapuri, New Delhi - 110021

Employer's Representative

Employer Engineer
Programme Management Consultant (PMC)
AECOM

Preliminary Engineering Architecture Consultants (PEAC)

idom — Av. Del Monasterio de El Escorial, 4, 28049 Madrid, Spain
CP KUKREJA ARCHITECTS — No.D-1, Ashirwad Building, Green Park, New Delhi, Delhi 110016, India

EPC Contractor

L&T Construction
Buildings & Factories
Mount Poonamallee Road, Manapakkam, P.B.No.979, Chennai – 600 089

EPC Contractor's Representatives

Design Consultant
Engineering Design and Research Center (EDRC)
L&T Construction - Buildings & Factories

Architectural Consultant
ARCOP — Arcop Associates Pvt. Ltd.
A-15, Pampose Enclave, G.K.-1
New Delhi, Delhi 110048, India

Structural Proof Consultant
Indian Institute of Technology (IIT) Madras
Sardar Patel Rd, Opposite to C, L.R.I, Adyar, Chennai, Tamil Nadu 600036

MEP Proof Consultant
egis — Egis India Consulting Engineers Pvt. Ltd.
Plot No. 66, Sector 32, Institutional Area, Opp: Zenatix Solutions, Gurugram, Haryana 122001

ICT Proof Consultant
CKR — CKR Consulting Engineers Pvt. Ltd.
#47/1, 3rd Floor, Narayana Arcade, Subbaramachetty Road, Netkalappa Circle, Basavanagudi, Bengaluru - 560004

Certification

EPC Contractor
Design Consultant
Architectural Consultant
Proof Consultant
Structural | MEP | ICT
Reviewed GFC drawing prepared by Contractor and ensured that all preliminary aspects and parameters have been adhered to
PEAC
Issued by: Signed on ... Date: 25/07/19
Employer / Employer's Engineer

Stamps: LARSEN & TOUBRO LIMITED Construction - Chennai; Arcop Associates Pvt. Ltd. New Delhi-48

GENERAL NOTES:

1. ALL DIMENSIONS ARE IN MILLIMETERS, LEVELS IN METERS AND ANGLES IN DEGREES UNLESS OTHERWISE NOTED.
2. THE DRAWING IS TO BE READ AND NOT TO BE SCALED; ONLY WRITTEN DIMENSIONS SHALL BE FOLLOWED.
3. THE DRAWING SHALL BE READ IN CONJUNCTION WITH ALL RELEVANT ARCHITECTURAL, STRUCTURAL AND MEP DRAWINGS.
4. ALL DIMENSIONS SHALL BE VERIFIED at SITE PRIOR TO START OF WORK AND ANY DISCREPANCY SHALL BE BROUGHT TO THE NOTICE OF THE ARCHITECT.
5. +0.00 CORRESPONDS TO +213.90M .
6. FOR EXTERNAL FINISHES LEGEND, REFER DWG NO. A-201, 202 & A-301, 302.

REV	DESCRIPTION	DATE	DSGN	DRWN	CHKD	APPD
R0	GOOD FOR CONSTRUCTION	21-06-19	SS	TR	NK	GS
R0_B	GOOD FOR CONSTRUCTION	10-01-19	SS	TR	NK	GS
R0_A	GOOD FOR CONSTRUCTION	28-08-18	SS	TR	NK	GS

Revisions


ARCHITECTURE			FPS		
STRUCTURAL			PIPING		
ELECTRICAL			PHE		
ELV SYSTEM			GIS		
HVAC			GEOTECH.		
CHECKED BY	SIGN	DATE	CHECKED BY	SIGN	DATE

EPC Contractor
L&T Construction
Buildings & Factories
JOB No : O17203

Project Name
DESIGN AND CONSTRUCTION OF INDIA INTERNATIONAL CONVENTION & EXPO CENTRE
SECTOR 25, DWARKA, NEW DELHI, INDIA

Drawing Status: GOOD FOR CONSTRUCTION (GFC)
Stamp: GOOD FOR CONSTRUCTION

Drawing No			Rev. No
A	07	0110	R0_B

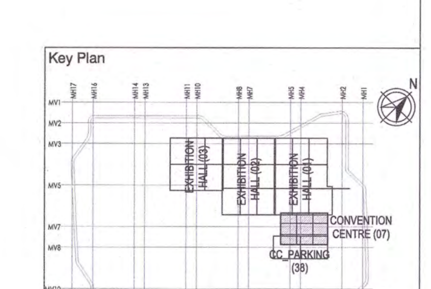

Title :
CONVENTION CENTRE
EIGHT FLOOR PLAN

EDRC DWG No :	Scale :	Sheet Size
O17203 - A - SP - 07 - WD - 0110	1:200	A0

This drawing is the property of L&T Construction, B&F-EDRC and must not be passed on to any person or body not authorised by us to receive it nor be copied or otherwise made use either in full or in part by such person or body without our prior permission in writing.