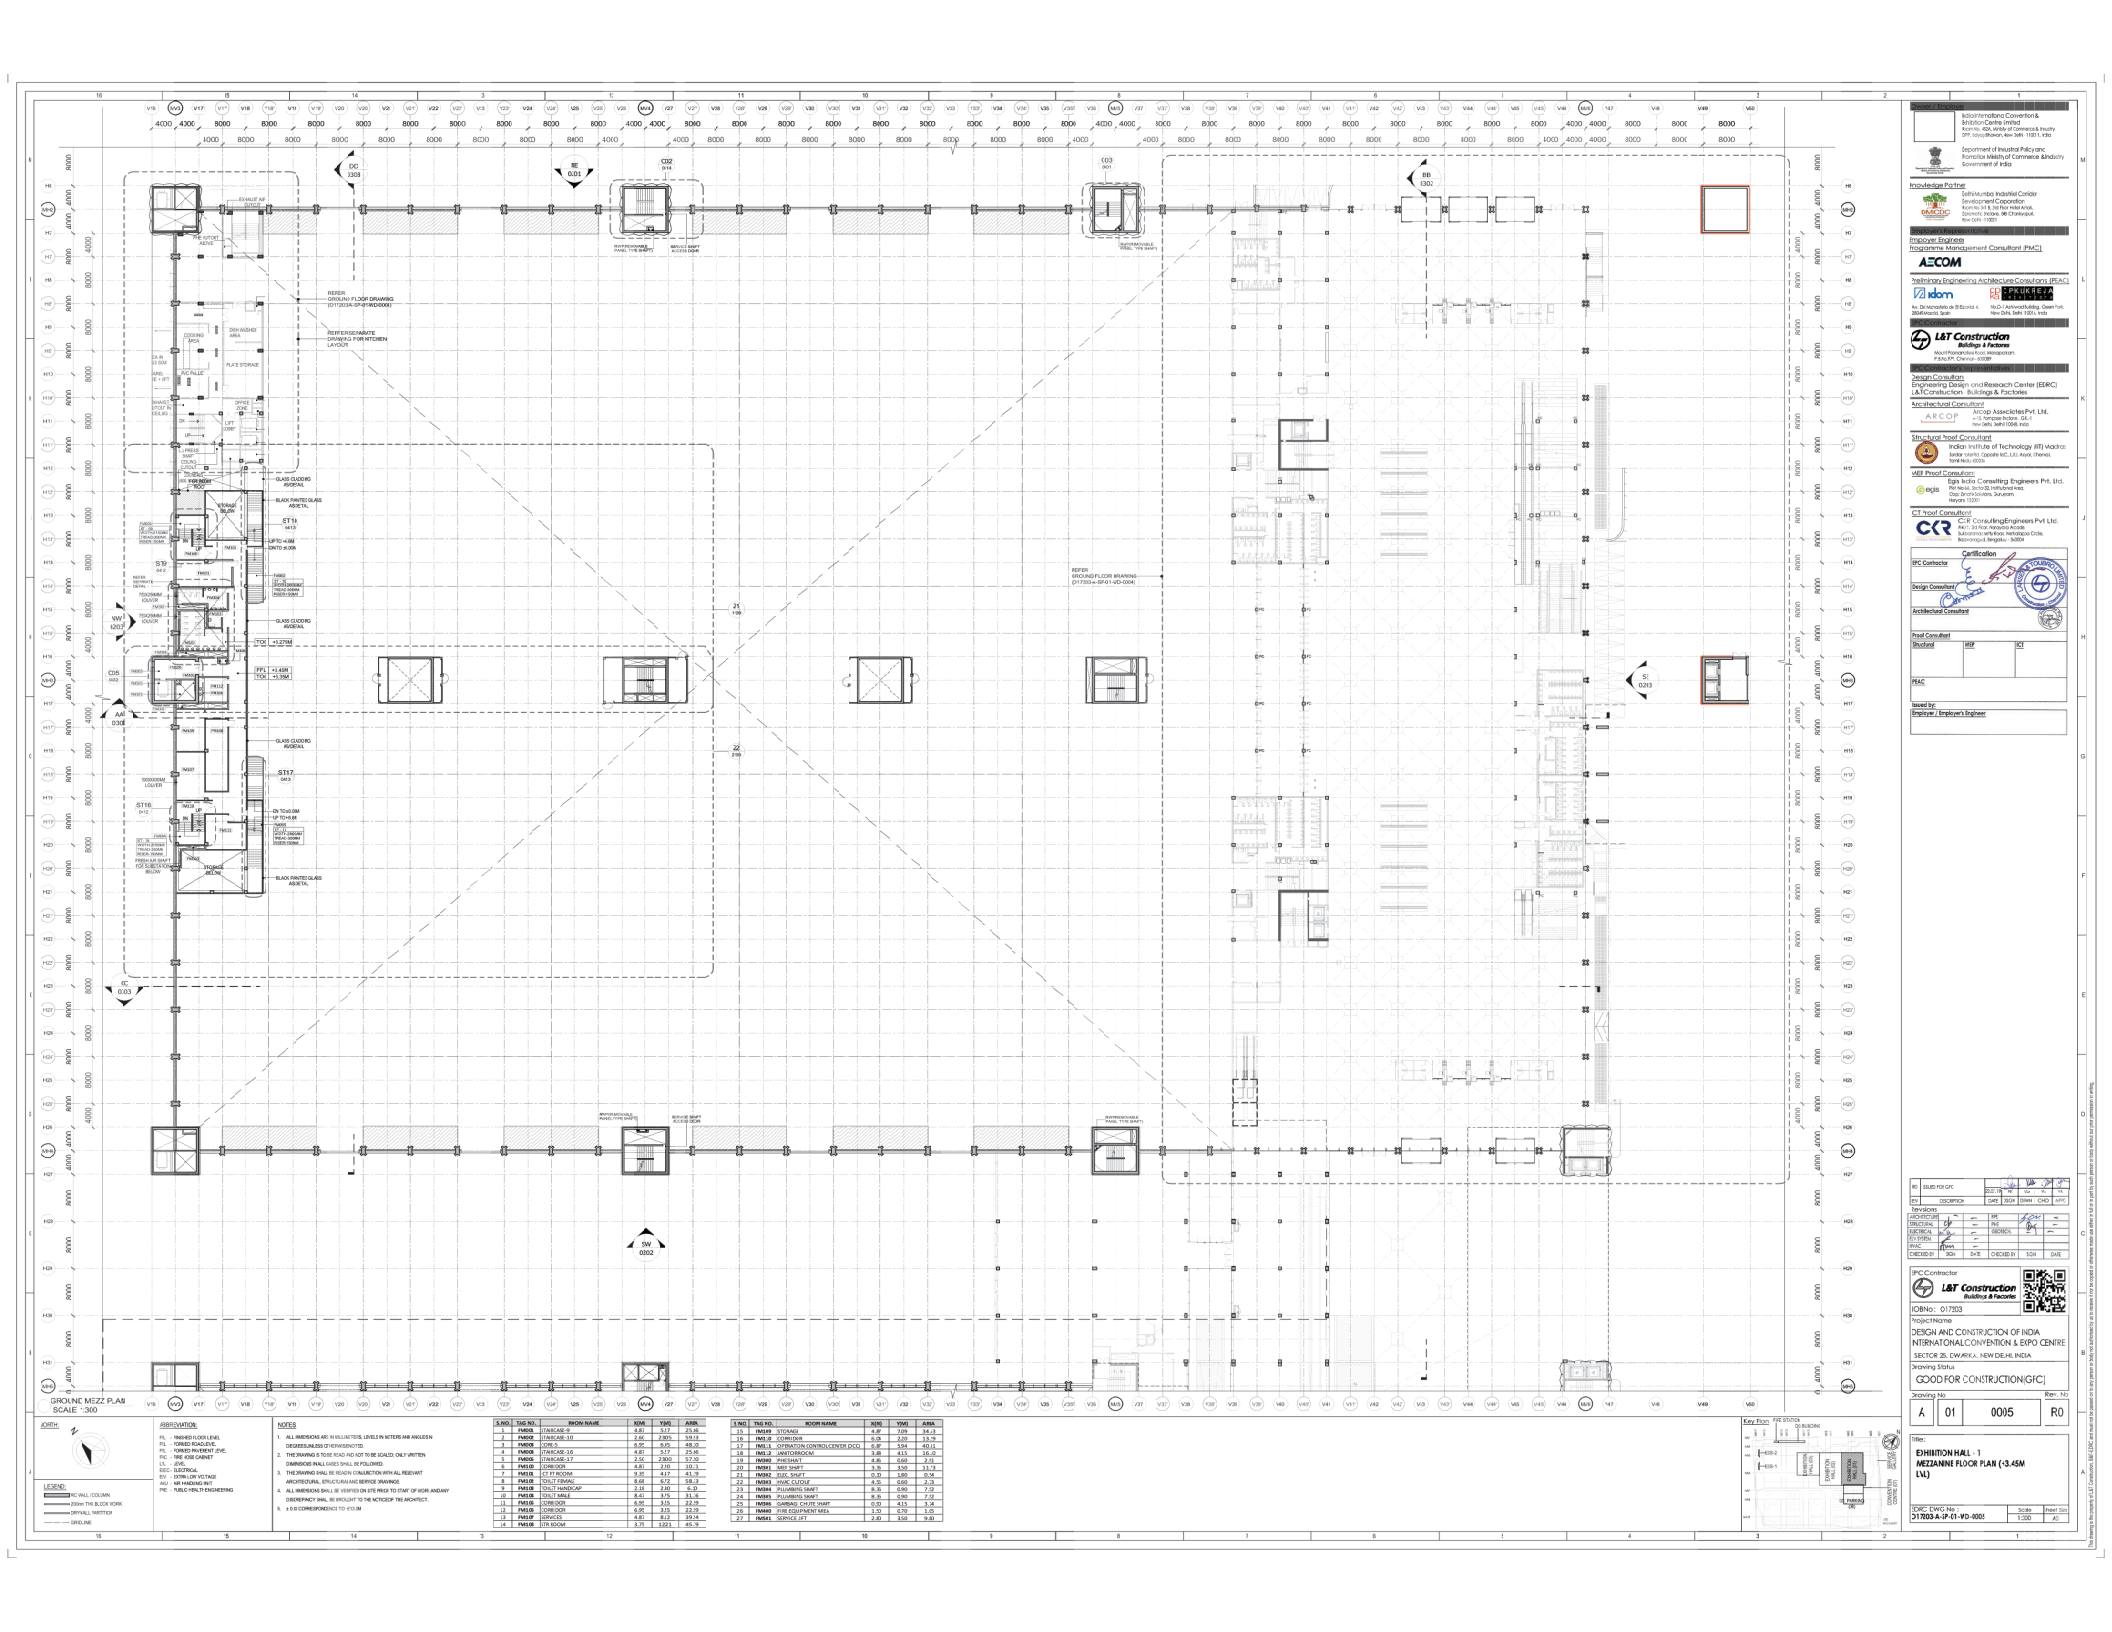

S.NO.	TAG NO.	ROOM NAME	X(M)	Y(M)	AREA
1	FM505	STAIRCASE-9	4.81	5.17	25.46
2	FM509	STAIRCASE-10	2.60	2.80	59.13
3	FM508	CORE-5	6.95	6.25	48.30
4	FM506	STAIRCASE-16	4.81	5.17	25.46
5	FM506	STAIRCASE-17	2.56	2.800	57.10
6	FM510	CORRIDOR	4.81	2.10	10.1
7	FM510	CT FT ROOM	9.35	4.17	41.76
8	FM510	TOILET FEMALE	8.66	6.72	58.3
9	FM510	TOILET HANDICAP	2.18	2.80	6.10
10	FM510	TOILET MALE	8.41	3.75	31.56
11	FM510	CORRIDOR	6.95	3.15	22.25
12	FM510	CORRIDOR	6.95	3.15	22.25
13	FM510	SERVICES	4.81	8.12	39.14
14	FM510	STR ROOM	3.75	1.221	45.79

S NO	TAG NO.	ROOM NAME	X(M)	Y(M)	AREA
15	FM599	STORAGE	6.8F	7.09	54.13
16	FM5.12	CORRIDOR	6.08	2.20	13.76
17	FM5.13	OPERATION CONTROL CENTER (OCC)	6.8F	5.94	40.11
18	FM5.14	JANITOR ROOM	3.88	4.15	16.10
19	FM580	PHE SHAFT	4.86	0.60	2.31
20	FM581	MEP SHAFT	3.35	3.50	11.74
21	FM582	RUBL SHAFT	0.30	1.80	0.54
22	FM583	HVAC DUCT/VE	4.55	0.60	2.73
23	FM584	PLUMBING SHAFT	8.35	0.90	7.72
24	FM585	PLUMBING SHAFT	8.35	0.90	7.72
25	FM586	GARBAG CHUTE/SHAFT	0.93	4.15	3.34
26	FM600	FIRE EQUIPMENT MEA	1.53	0.70	1.05
27	FM581	SERVICE LIFT	2.80	3.50	9.80

Key Plan
FIRE STATION
CO BUILDING
EXHIBITION HALL-1
EXHIBITION HALL-2
CONVENTION CENTRE (EH)
PARKING
PE BUILDING

Project Developer / Promoter
India International Convention & Exhibition Centre Limited
Room No. 452A, Ministry of Commerce & Industry (Off. Gate) Bhawan, New Delhi 110001, India
Department of Industrial Policy and Promotion Ministry of Commerce & Industry Government of India

Knowledge Partner
Delhi Mumbai Industrial Corridor Development Corporation
Room No. 5, 1st Floor Hotel Ansal, Epicentre, Sector-28, Chakarpur, New Delhi - 122001

Employer's Representative
Employer Engineer
Programme Management Consultant (PMC)
AECOM

Preliminary Engineering Architecture Consultants (PEAC)
idom
SPRUCE EA
Av. De Ansoleaga 18 Bilbao E- 48008 Vizcaya, Spain
18-20-1 Ashwamedh Bldg, Green Park New Delhi, Delhi 110016, India

L&T Construction
Buildings & Factories
Mount Poonamallee Road, Manapakkam, P.B.No.979, Chennai - 600089

Design Consultants
Design Consultant:
Engineering Design and Research Center (EDRC) L&T Construction - Buildings & Factories
Architectural Consultant
ARCOP
Arcop Associates Pvt. Ltd.
C-72, Panchsheel Enclave, Off. Aurobindo Marg, New Delhi, Delhi 110017, India
Structural Consultant
Indian Institute of Technology (IIT) Madras
Sardar Vallabhbhai Patel Road, Adyar, Chennai, Tamil Nadu 600036
MEP Proof Consultant:
Egis India Consulting Engineers Pvt. Ltd.
Plot No.66, Sector-32, Institutional Area, Opp. Sharda Sadans, Gurugram, Haryana 122001
CT Proof Consultant
CKR Consulting Engineers Pvt Ltd.
No.1, 3rd Floor, Nanjappa Arcade, Subramanya Arya Road, Basavanagudi, Bangalore - 560004

Certification
IPC Contractor
Design Consultant
Architectural Consultant
Proof Consultant
Structural | MEP | ICT
PEAC
Issued by:
Employer / Employer's Engineer

REV	DESCRIPTION	DATE	DSGN	DRWN	CHKD	APPD
10	ISSUED FOR GFC	2022.09.19	TM	SGK	TM	LVN

Revisions

ARCHITECTURE	—	—	PHE	—	—
STRUCTURAL	CKR	—	PHE	—	—
ELECTRICAL	—	—	GEOTECH	—	—
EXT SYSTEM	—	—			
HVAC	Egis	—			
CHECKED BY	SIGN	DATE	CHECKED BY	SIGN	DATE

IPC Contractor
L&T Construction Buildings & Factories
IOB No: 017203
Project Name
DESIGN AND CONSTRUCTION OF INDIA INTERNATIONAL CONVENTION & EXPO CENTRE
SECTOR 25, DWARKA, NEW DELHI, INDIA
Drawing Status
GOOD FOR CONSTRUCTION(GFC)
Drawing No: A 01 0005 Rev: R0
Title:
EXHIBITION HALL - 1
MEZZANINE FLOOR PLAN (+3.45M LVL)
IDRC DWG No: 017203-A-SP-01-WD-0005
Scale: 1:100
Sheet Size: A0

This drawing is the property of L&T Construction, L&T IDRC and must not be passed on to any person or body not authorised by us or reproduced or otherwise made use of for a purpose for which it is not given to us without our prior permission in writing.