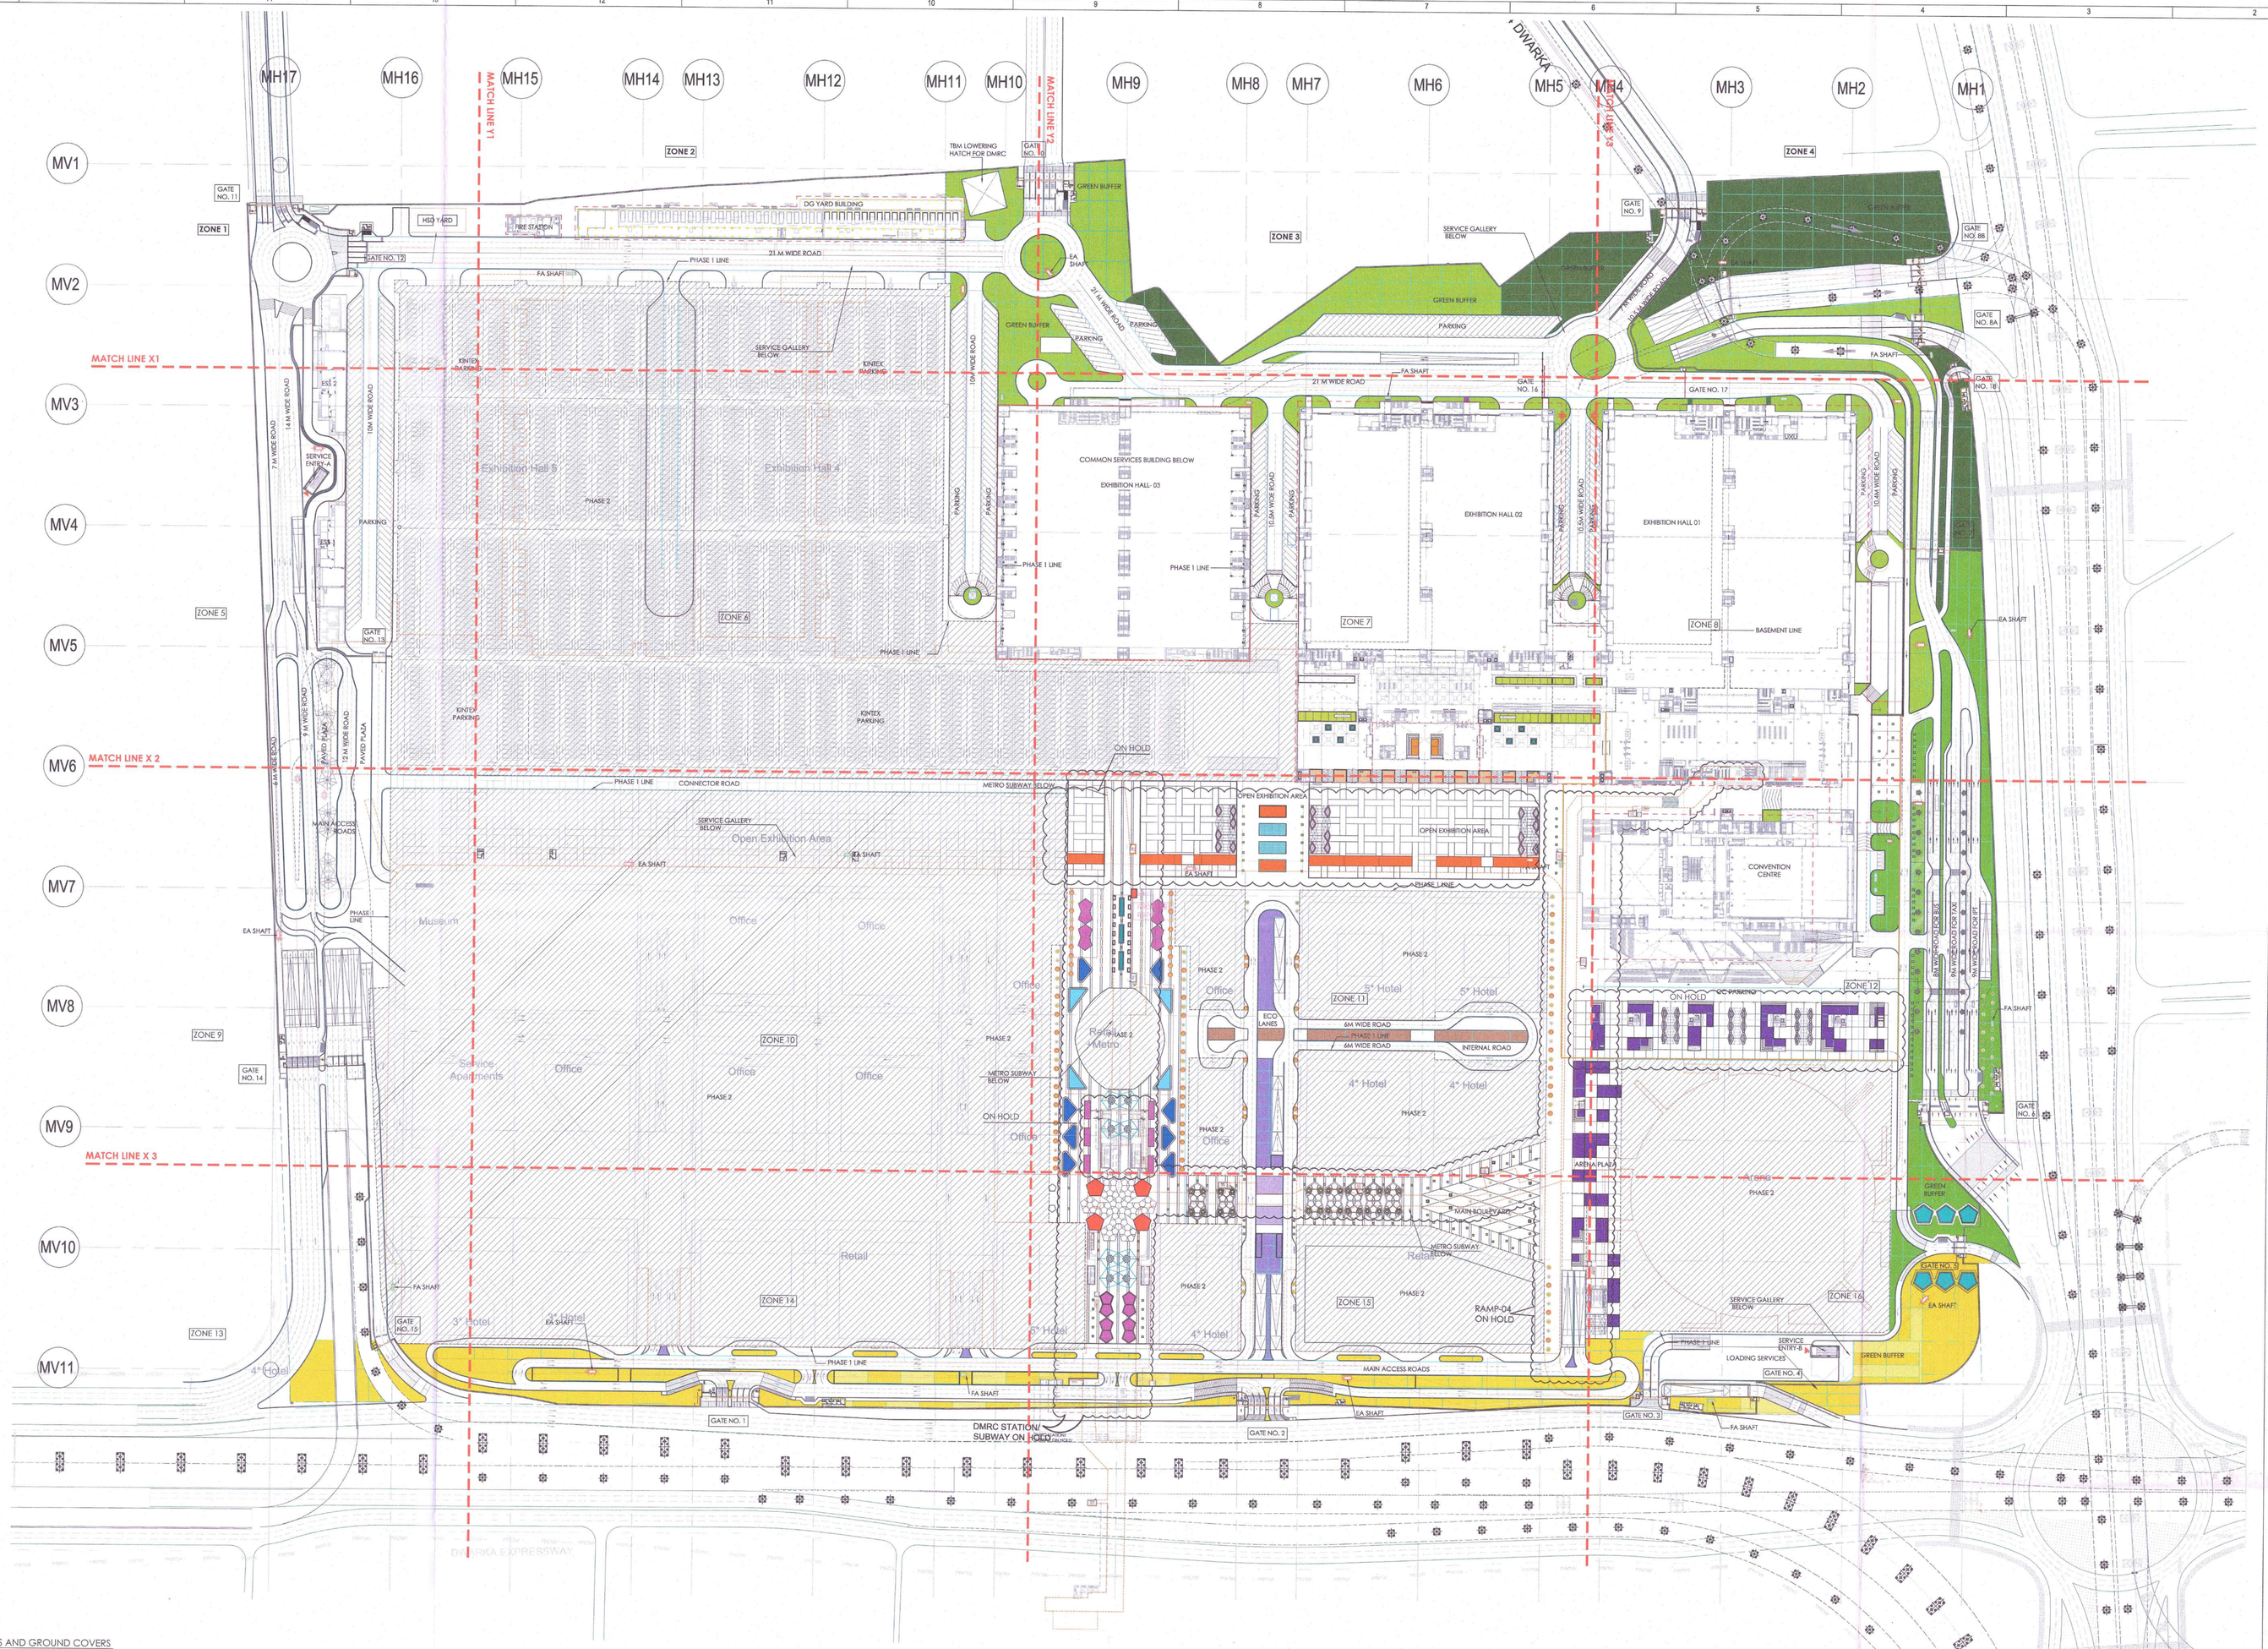

PLANTING MODULE FOR SHRUBS AND GROUND COVERS
(Refer O17203-N-SP-00-WD-0817 sheet for details)

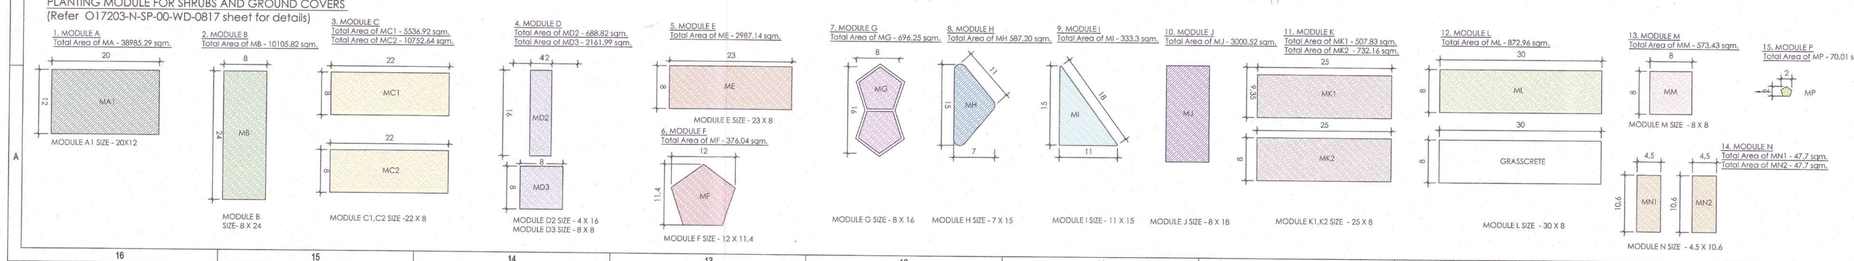

O17203-N-SP-00-WD-(0800-0816) -PLANTING SET , TO BE REFERRED FOR FOLLOWING POINTS :

1. All dimensions are in Meters. Dimensions to be read and shall not be measured from the drawing.
2. Tree locations are provided only for reference.
3. For specifications of the shrubs & ground covers refer separate document.
4. Green areas and Planting of lower canopy are shown in colored hatches. To get clear understanding prints should be taken in colour.
5. Metro corridor Line depiction in orange colour
6. Lower canopy layouts do not show details for the modules. Refer drawing no. O17203-N-SP-00-WD-0817 for the same.
7. Service gallery and tunnel coming in green areas and landscape plazas to be designed for the tree loading.

ABBREVIATIONS :

1. FRL - FINISHED ROAD LEVEL
2. FPL - FINISHED PAVED LEVEL
3. FGL - FINISHED GROUND LEVEL
4. BPL - BUILDING PAVED LEVEL
5. TOF - TOP OF FILL

NORTH:

LEGEND:
- METRO LINE
- PHASE 1 LINE
- PHASE 2 ZONE

Key Plan

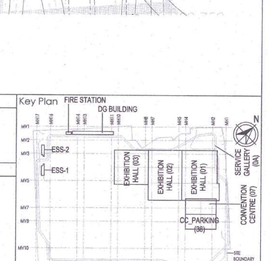

Owner / Employer

India International Convention & Exhibition Centre Limited
Room No. 452A, Ministry of Commerce & Industry, DIPP, Udyog Bhawan, New Delhi - 110011, India

Department of Industrial Policy and Promotion Ministry of Commerce & Industry Government of India

Knowledge Partner

Delhi Mumbai Industrial Corridor Development Corporation
Room No 341 B, 3rd Floor Hotel Ashoka, Diplomatic Enclave, 50B Chankyapuri, New Delhi - 110021

Employer's Representative

Employer Engineer
Programme Management Consultant (PMC)
AECOM

Preliminary Engineering Architecture Consultants (PEAC)

idom
Av. Del Manzanares de El Escorial, 4, 28049 Madrid, Spain

CPKUKREJA ARCHITECTS
No.D-1, Ashirwad Building, Green Park, New Delhi, Delhi 110016, India

EPC Contractor

L&T Construction
Buildings & Factories
Mount Poonamallee Road, Manapakkam, P.B.No.979, Chennai - 600 089

EPC Contractor's Representatives

Design Consultant
Engineering Design and Research Center (EDRC)
L&T Construction - Buildings & Factories

Architectural Consultant
ARCOP
Arcop Associates Pvt. Ltd.
A-15, Pamposh Enclave, G.K.-I
New Delhi, Delhi 110048, India

Structural Proof Consultant
Indian Institute of Technology (IIT) Madras
Sardar Patel Rd, Opposite to C. L.R.I, Adyar, Chennai, Tamil Nadu 600036

MEP Proof Consultant
egis
Egis India Consulting Engineers Pvt. Ltd.
Plot No. 64, Sector 32, Institutional Area, Opp: Zenotte Solutions, Gurugram, Haryana 122001

ICT Proof Consultant
CKR Consulting Engineers Pvt. Ltd.
#47/1, 3rd Floor, Narayana Arcade, Subaramanyapally Road, Nallakapa Circle, Basavanagudi, Bengaluru - 560004

Certification

EPC Contractor			
Design Consultant			
Architectural Consultant			
Proof Consultant	Structural	MEP	ICT
PEAC	Preliminary Engineering Drawing prepared by Contractor and ensured that all preliminary aspects and parameters have been achieved by:		
Issued by: Employer / Employer's Engineer	21 JAN 2020		

REV	DESCRIPTION	DATE	DSGN	DRWN	CHKD	APPD
R0	GOOD FOR CONSTRUCTION	10.10.19	N.J.	T.B.	N.J.	PDK

Revisions

ARCHITECTURE			PPS		
STRUCTURAL			PME		
ELECTRICAL			GEOTECH.		
ELV SYSTEM					
HVAC					
CHECKED BY	SIGN	DATE	CHECKED BY	SIGN	DATE

EPC Contractor
L&T Construction
Buildings & Factories

JOB No : O17203

Project Name
DESIGN AND CONSTRUCTION OF INDIA INTERNATIONAL CONVENTION & EXPO CENTRE
SECTOR 25, DWARKA, NEW DELHI, INDIA

Drawing Status
GOOD FOR CONSTRUCTION

Drawing No: N 00 0800 — Rev. No: R0

Title :
LANDSCAPE PLANTING PLAN - LOWER CANOPY: OVERALL SITE

EDRC DWG No : O17203-N-SP-00-WD-0800 — Scale: 1:1500 — Sheet Size: A0

This drawing is the property of L&T Construction. L&T EDRC will not hold itself responsible for any damage to the reader or anyone else in any way. Any alteration to the reader or anyone